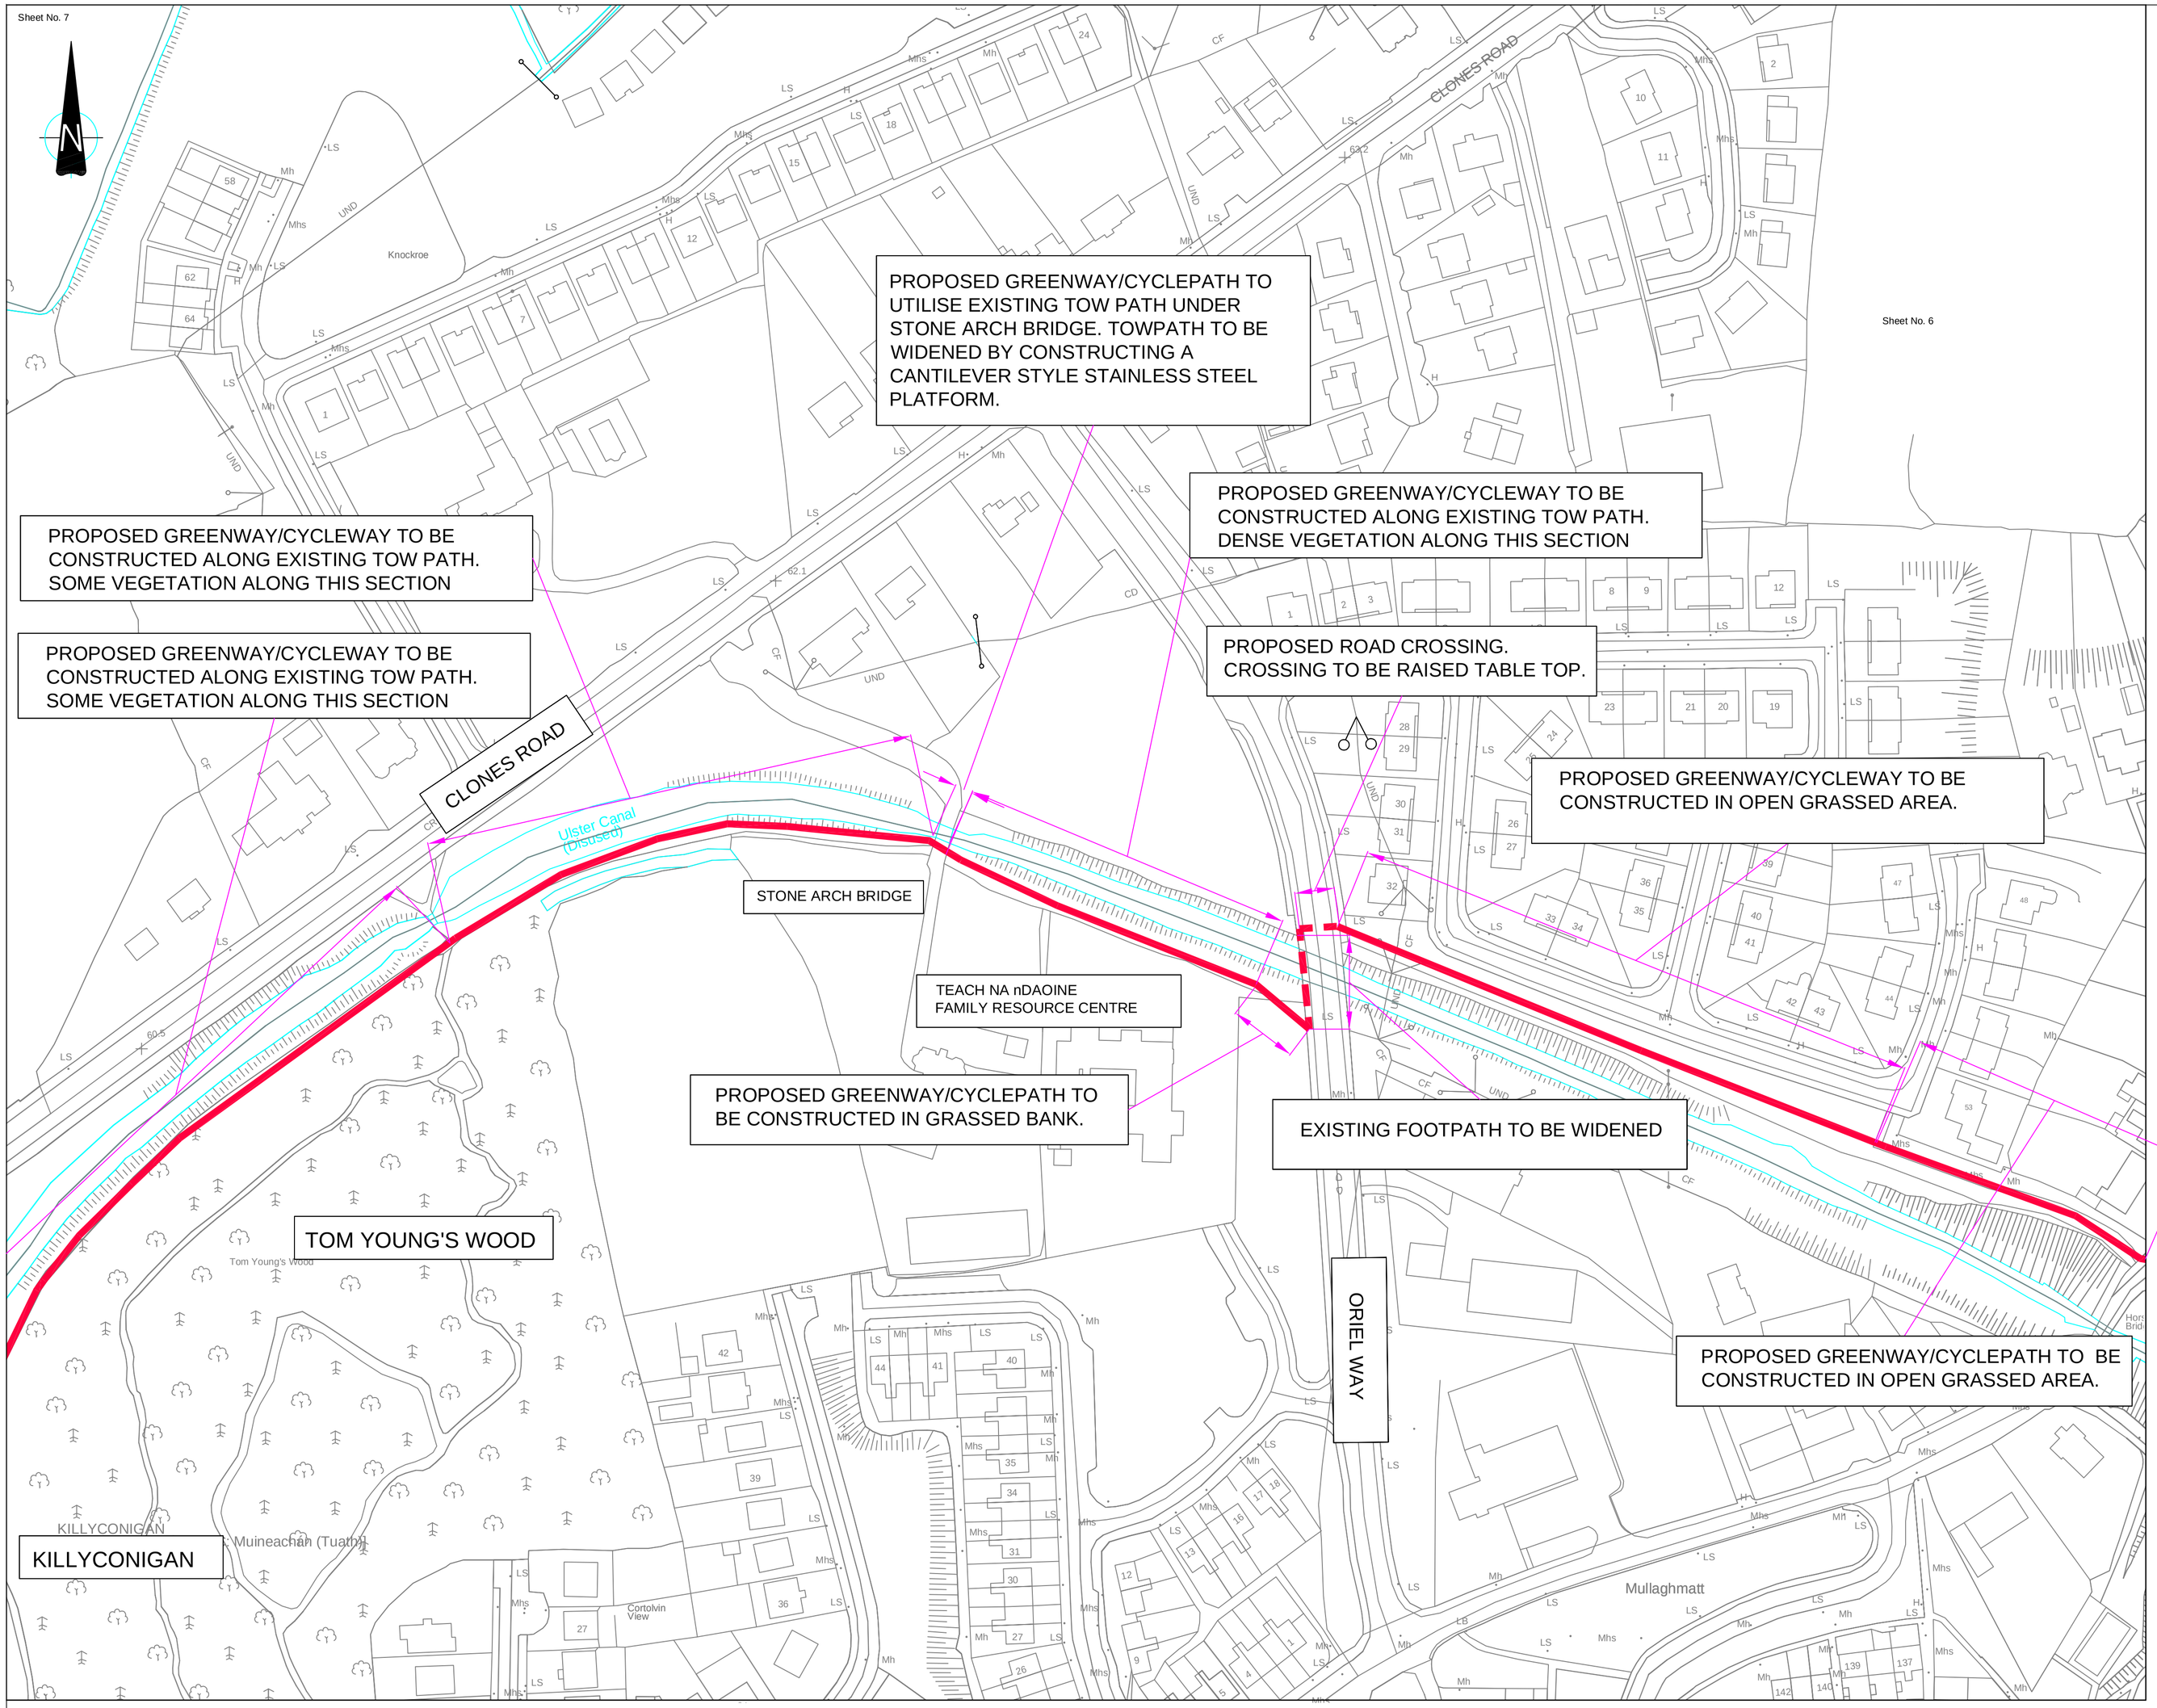

KEY

PROPOSED ROUTE OF CYCLE GREENWAY

Location Plan. Sheet 7 of 8

Scale@A1 = 1:1000, Scale @A3 = 1:2000

Revision Details	By / Check	Date	Suffix

NOTES

CONSTRUCTION RISKS	MAINTENANCE / CLEANING RISK	DEMOLITION RISKS
In addition to the hazard/risks normally associated with the types of work detailed on this drawing take note of above. It is assumed that all works on this drawing will be carried out by a competent contractor working, where appropriate, to an appropriate method statement.		

SAFETY, HEALTH AND ENVIRONMENTAL INFORMATION BOX

Purpose of issue: Preliminary

Client: MONAGHAN COUNTY COUNCIL

Project Title: Monaghan Cycle Greenway Phase 1

Drawing Title: Location Plan Sheet 7 of 8

Designed	Drawn	Checked	Approved	Date
ED	ED			

URS Internal Project No.

Scale @ A1: As shown

This document has been prepared in accordance with the scope of URS' appointment with its client and is subject to the terms of that appointment. URS accepts no liability for any use of this document other than by its client and only for the purposes for which it was prepared and provided. Only written dimensions shall be used.
© URS Infrastructure & Environment UK Limited

URS Infrastructure & Environment UK Limited
River House
12-14 John Street, Derry,
BT48 6jy
T: +44 (0)28 7126 9676
F: +44 (0)28 7126 6302
www.ursglobal.com

Drawing Number: 47065349/07

Rev: