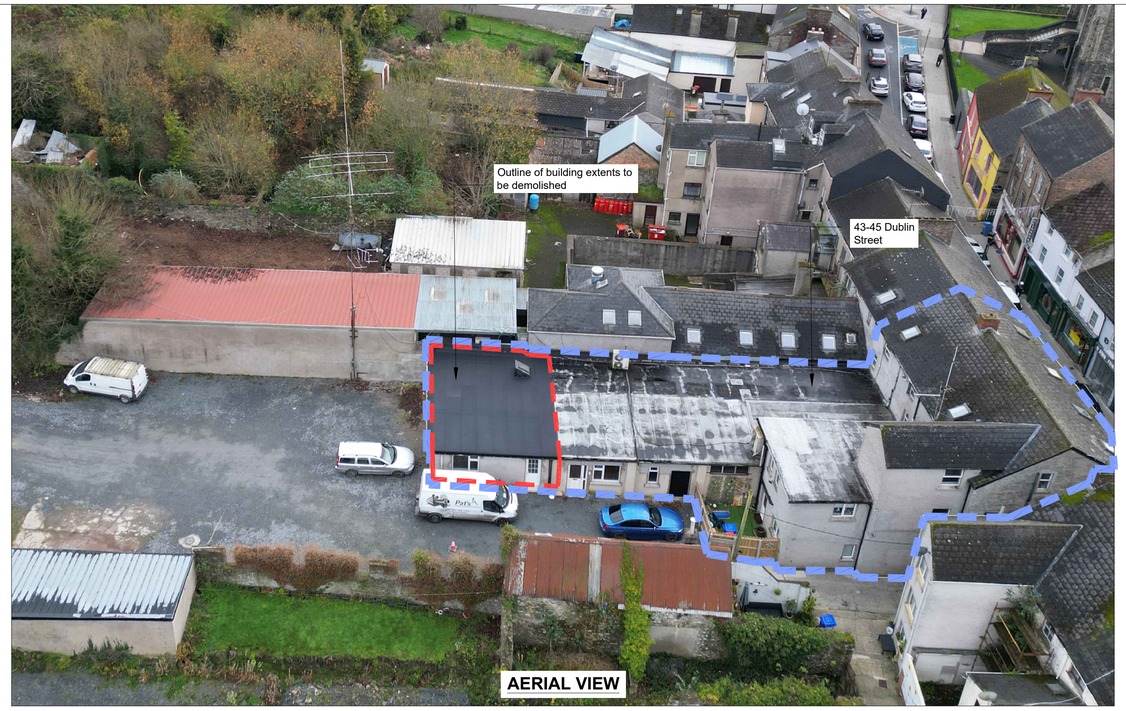

AERIAL VIEW

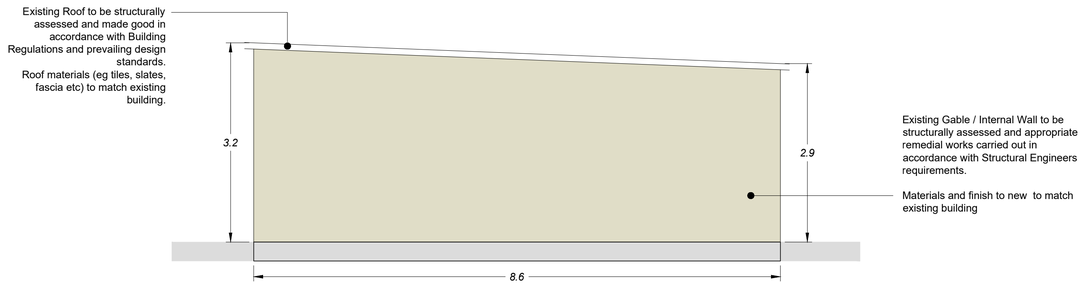

ELEVATION 6-6
SCALE 1:50

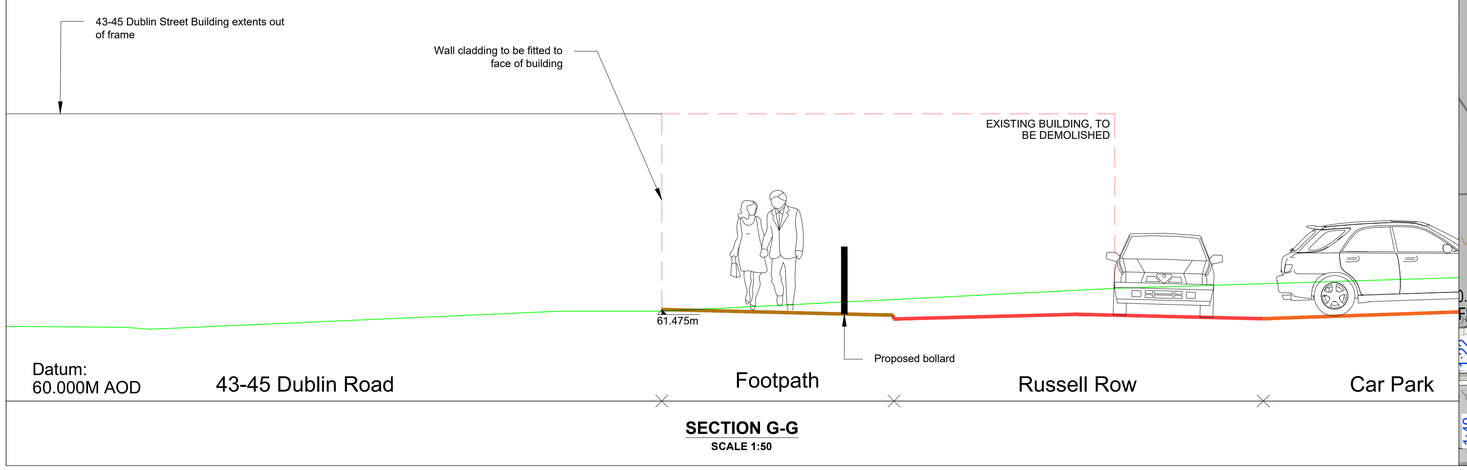

SECTION G-G
SCALE 1:50

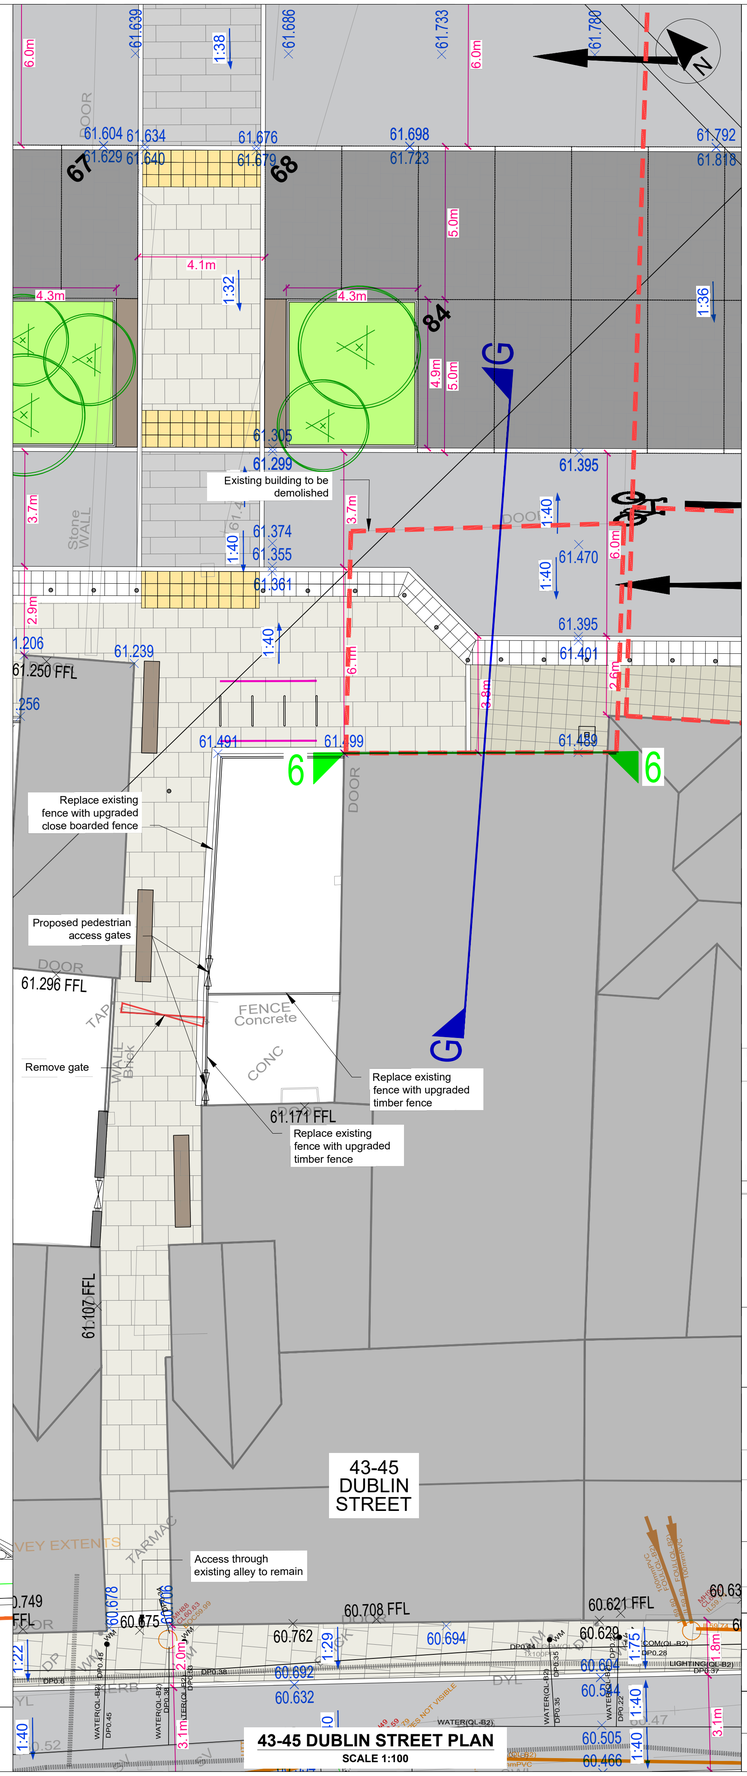

43-45 DUBLIN STREET PLAN
SCALE 1:100

Includes Ordnance Survey Ireland data reproduced under OSi Licence No. 2020/OSi_NMA_158 Monaghan County Council. Unauthorised reproduction infringes Ordnance Survey Ireland, Government of Ireland copyright. © Ordnance Survey Ireland, 2023

Rev	Date	Description	App
P02	13.02.25	Minor changes for planning issue	DSA

Project Manager, Civil & Structural Engineers
McAdam
ENHANCING LOCAL COMMUNITIES
1c Montgomery House
478 Castlereagh Road
Belfast, BT5 6BQ
T: 028 9040 2000
E: admin@mcadamdesign.co.uk
www.mcadamdesign.co.uk

Landscape Architects
open optimised environments
Optomised Environments Ltd
Quartermile two, 2 Lister Square
Edinburgh, EH3 9GL
T 0131 221 5920
www.op-en.co.uk | info@op-en.co.uk

Client
Comhairle Contae Mhuineacháin
Monaghan County Council

Project Status: STAGE 3 - PLANNING

Project: DUBLIN ROAD NORTH

Drawing: RUSSEL ROW BOUNDARY PROPOSALS SHEET 9 - 43-45 DUBLIN STREET

Scale: AS SHOWN @ A1

Drawn	Checked	Approved
JG	DSA	KOS
Date 05/08/2024	Date 05/08/2024	Date 05/08/2024

Project - Organisation - Zone - Level - Type - Role - Number - Revision
DSN - MCA - ZZ - XX - DR - CE - 1823 - P02

Project Number: E2442
Status code & Description: S2 For Information

All dimensions are in metres. Figured dimensions to be taken in preference to scaled dimensions. Dimensions to be checked on site. © 2023 McAdam Design Ltd.