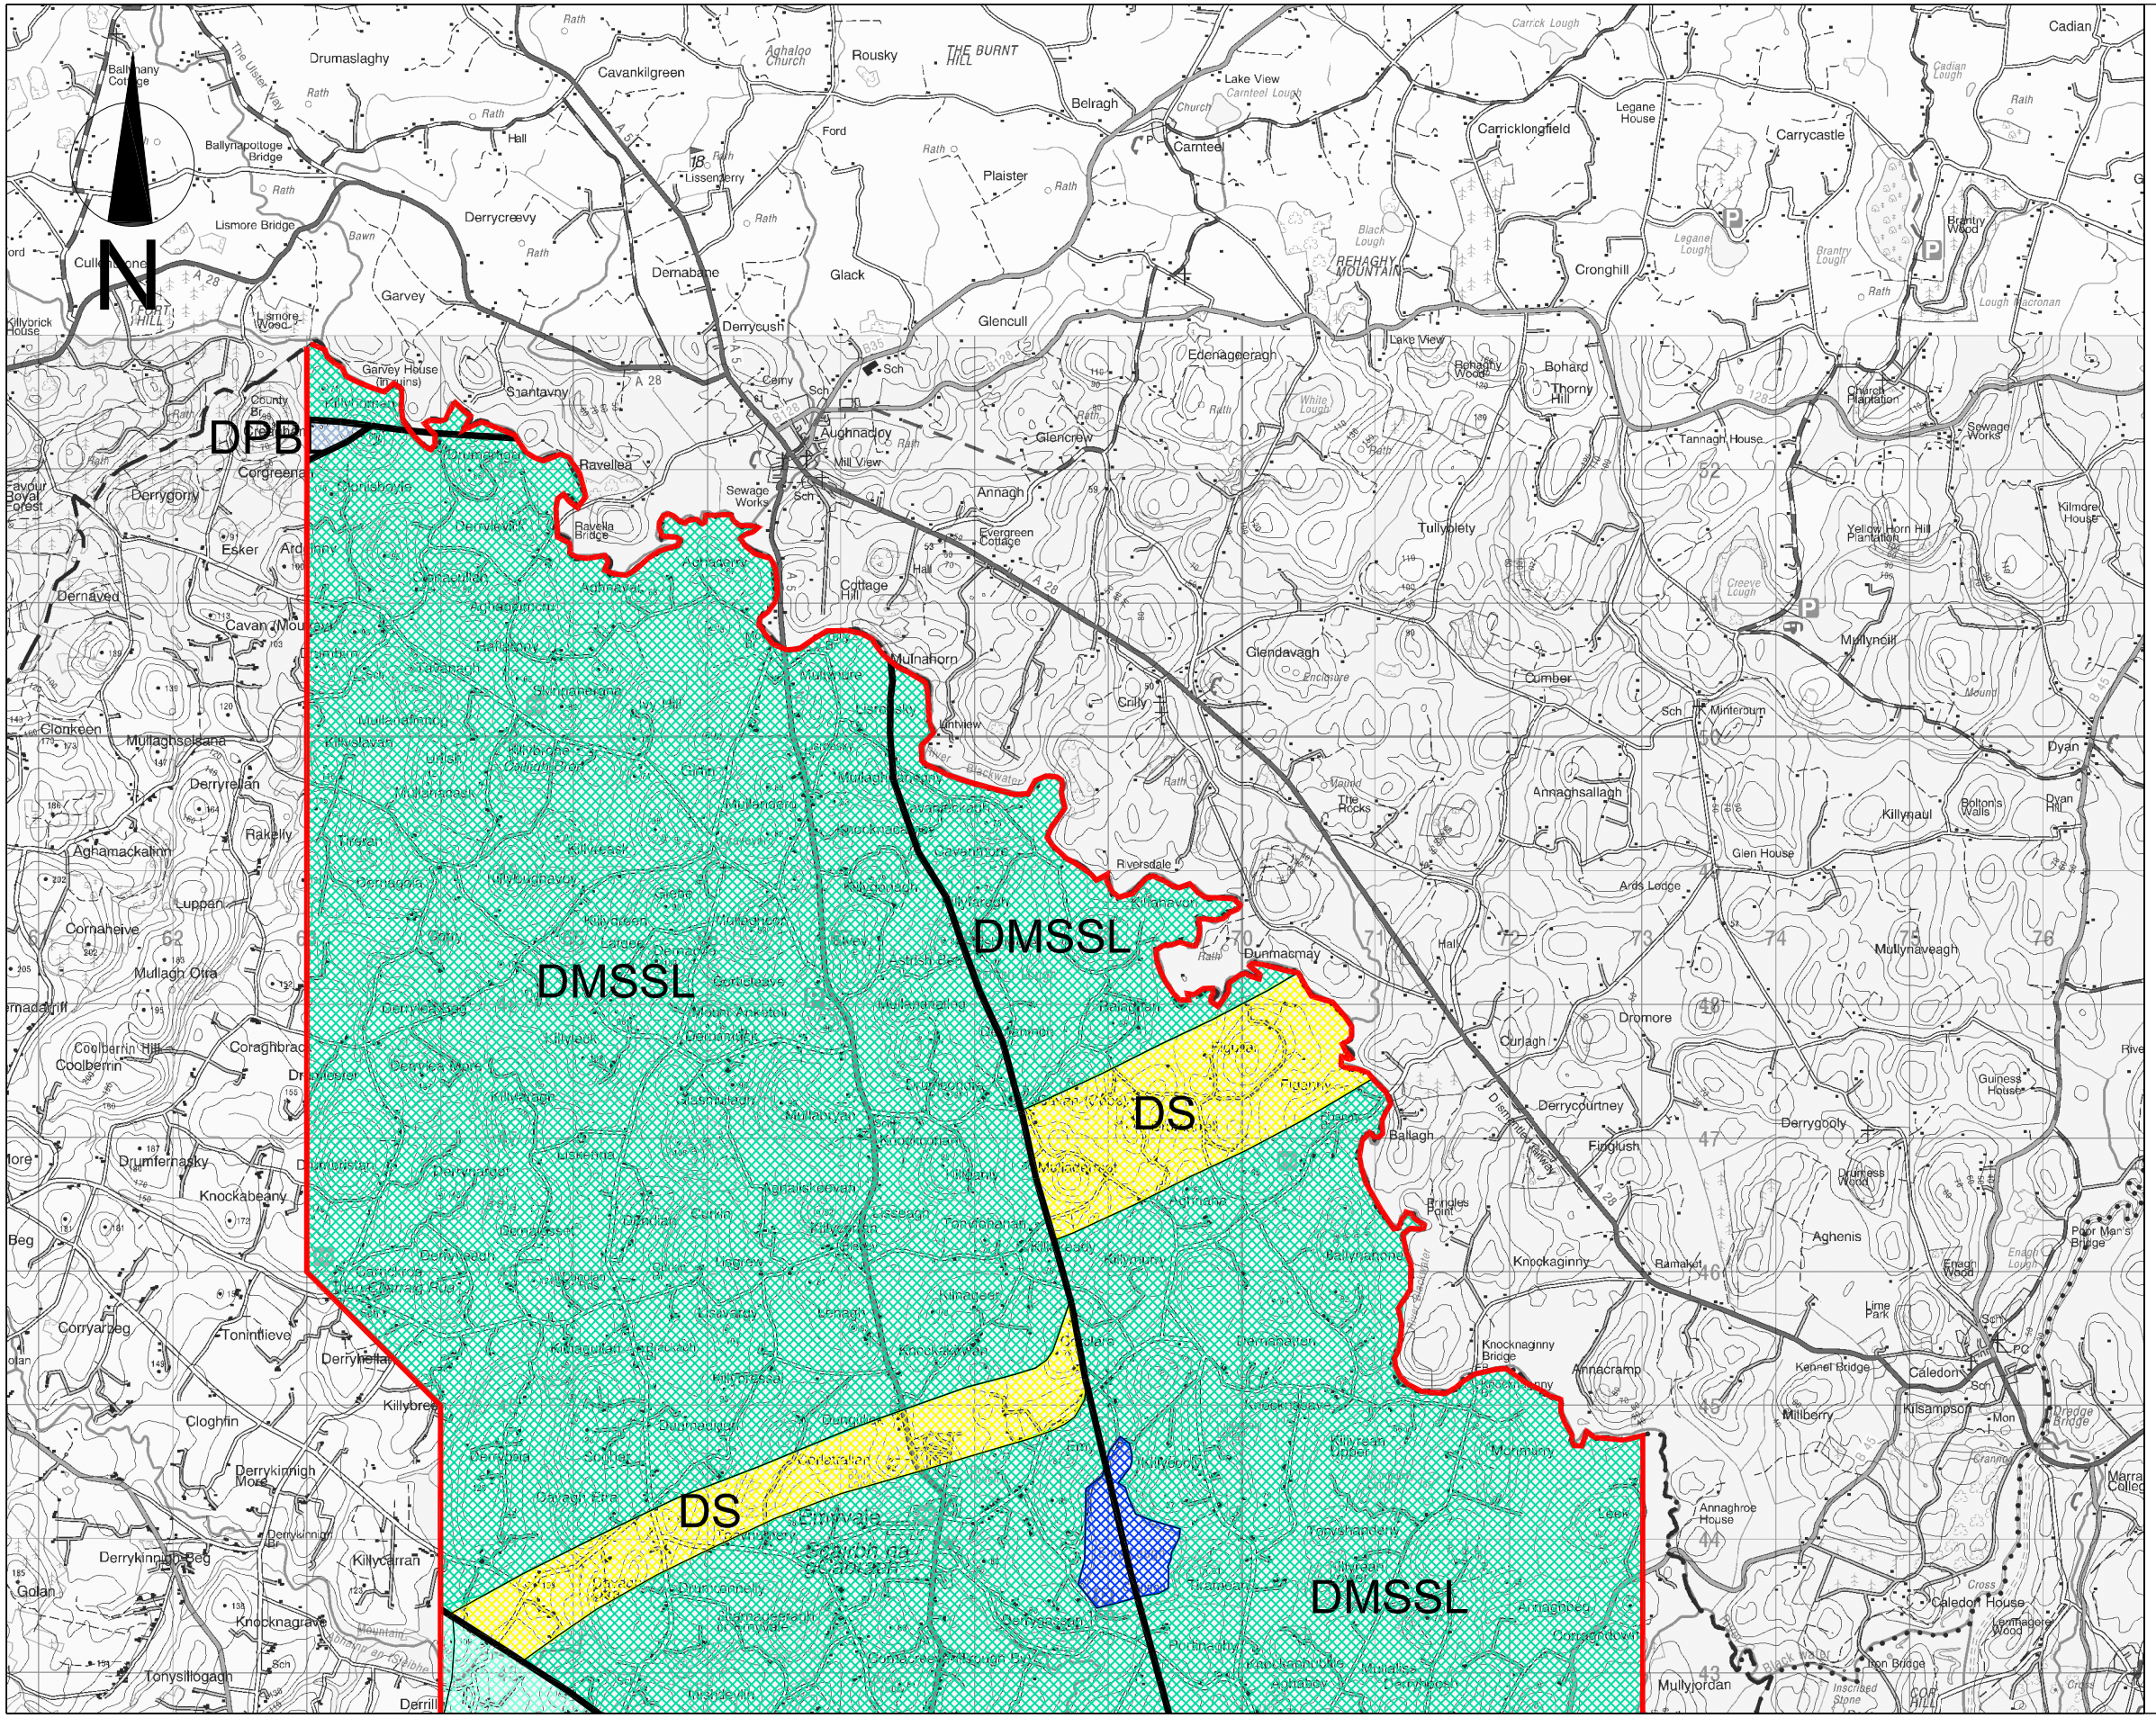

NRA An tÚdarás um Bóithre Náisiúnta National Roads Authority

Client
Monaghan County Council
County Offices,
The Glen, Monaghan,
Ireland
Tel. +353 (0)47 30500
Fax. +353 (0)47 82739

Consultants
Grontmij
Arena House,
Arena Road, Dublin D18, Ireland
Tel. +353 1 207 4800 Fax. +353 1 207 4810

Rev.	Date	Description	Appr.
A	22/03/10	FINAL	DGP
–	26/01/10	2nd DRAFT	DGP

N2 CLONTIBRET TO THE NI BORDER
Bedrock Geology
–
Sheet 3 of 3

Status: CONSTRAINTS STUDY FINAL

Designed:	CH	File Name:	Fig. 7.1–7.3.dwg
Drawn:	BTW	Scale:	1:50,000 (A3)
Checked:	ESP	Date:	Jan 2010
Approved:	DGP	Drawing No.	Fig. 7.3
		Rev.	A