FILE LOCATION: U:_ 1 Projects\Monaghan Co Co\Active Travel Carrickmacross 6297\Architectural Project\6.1 NTA Phase 3

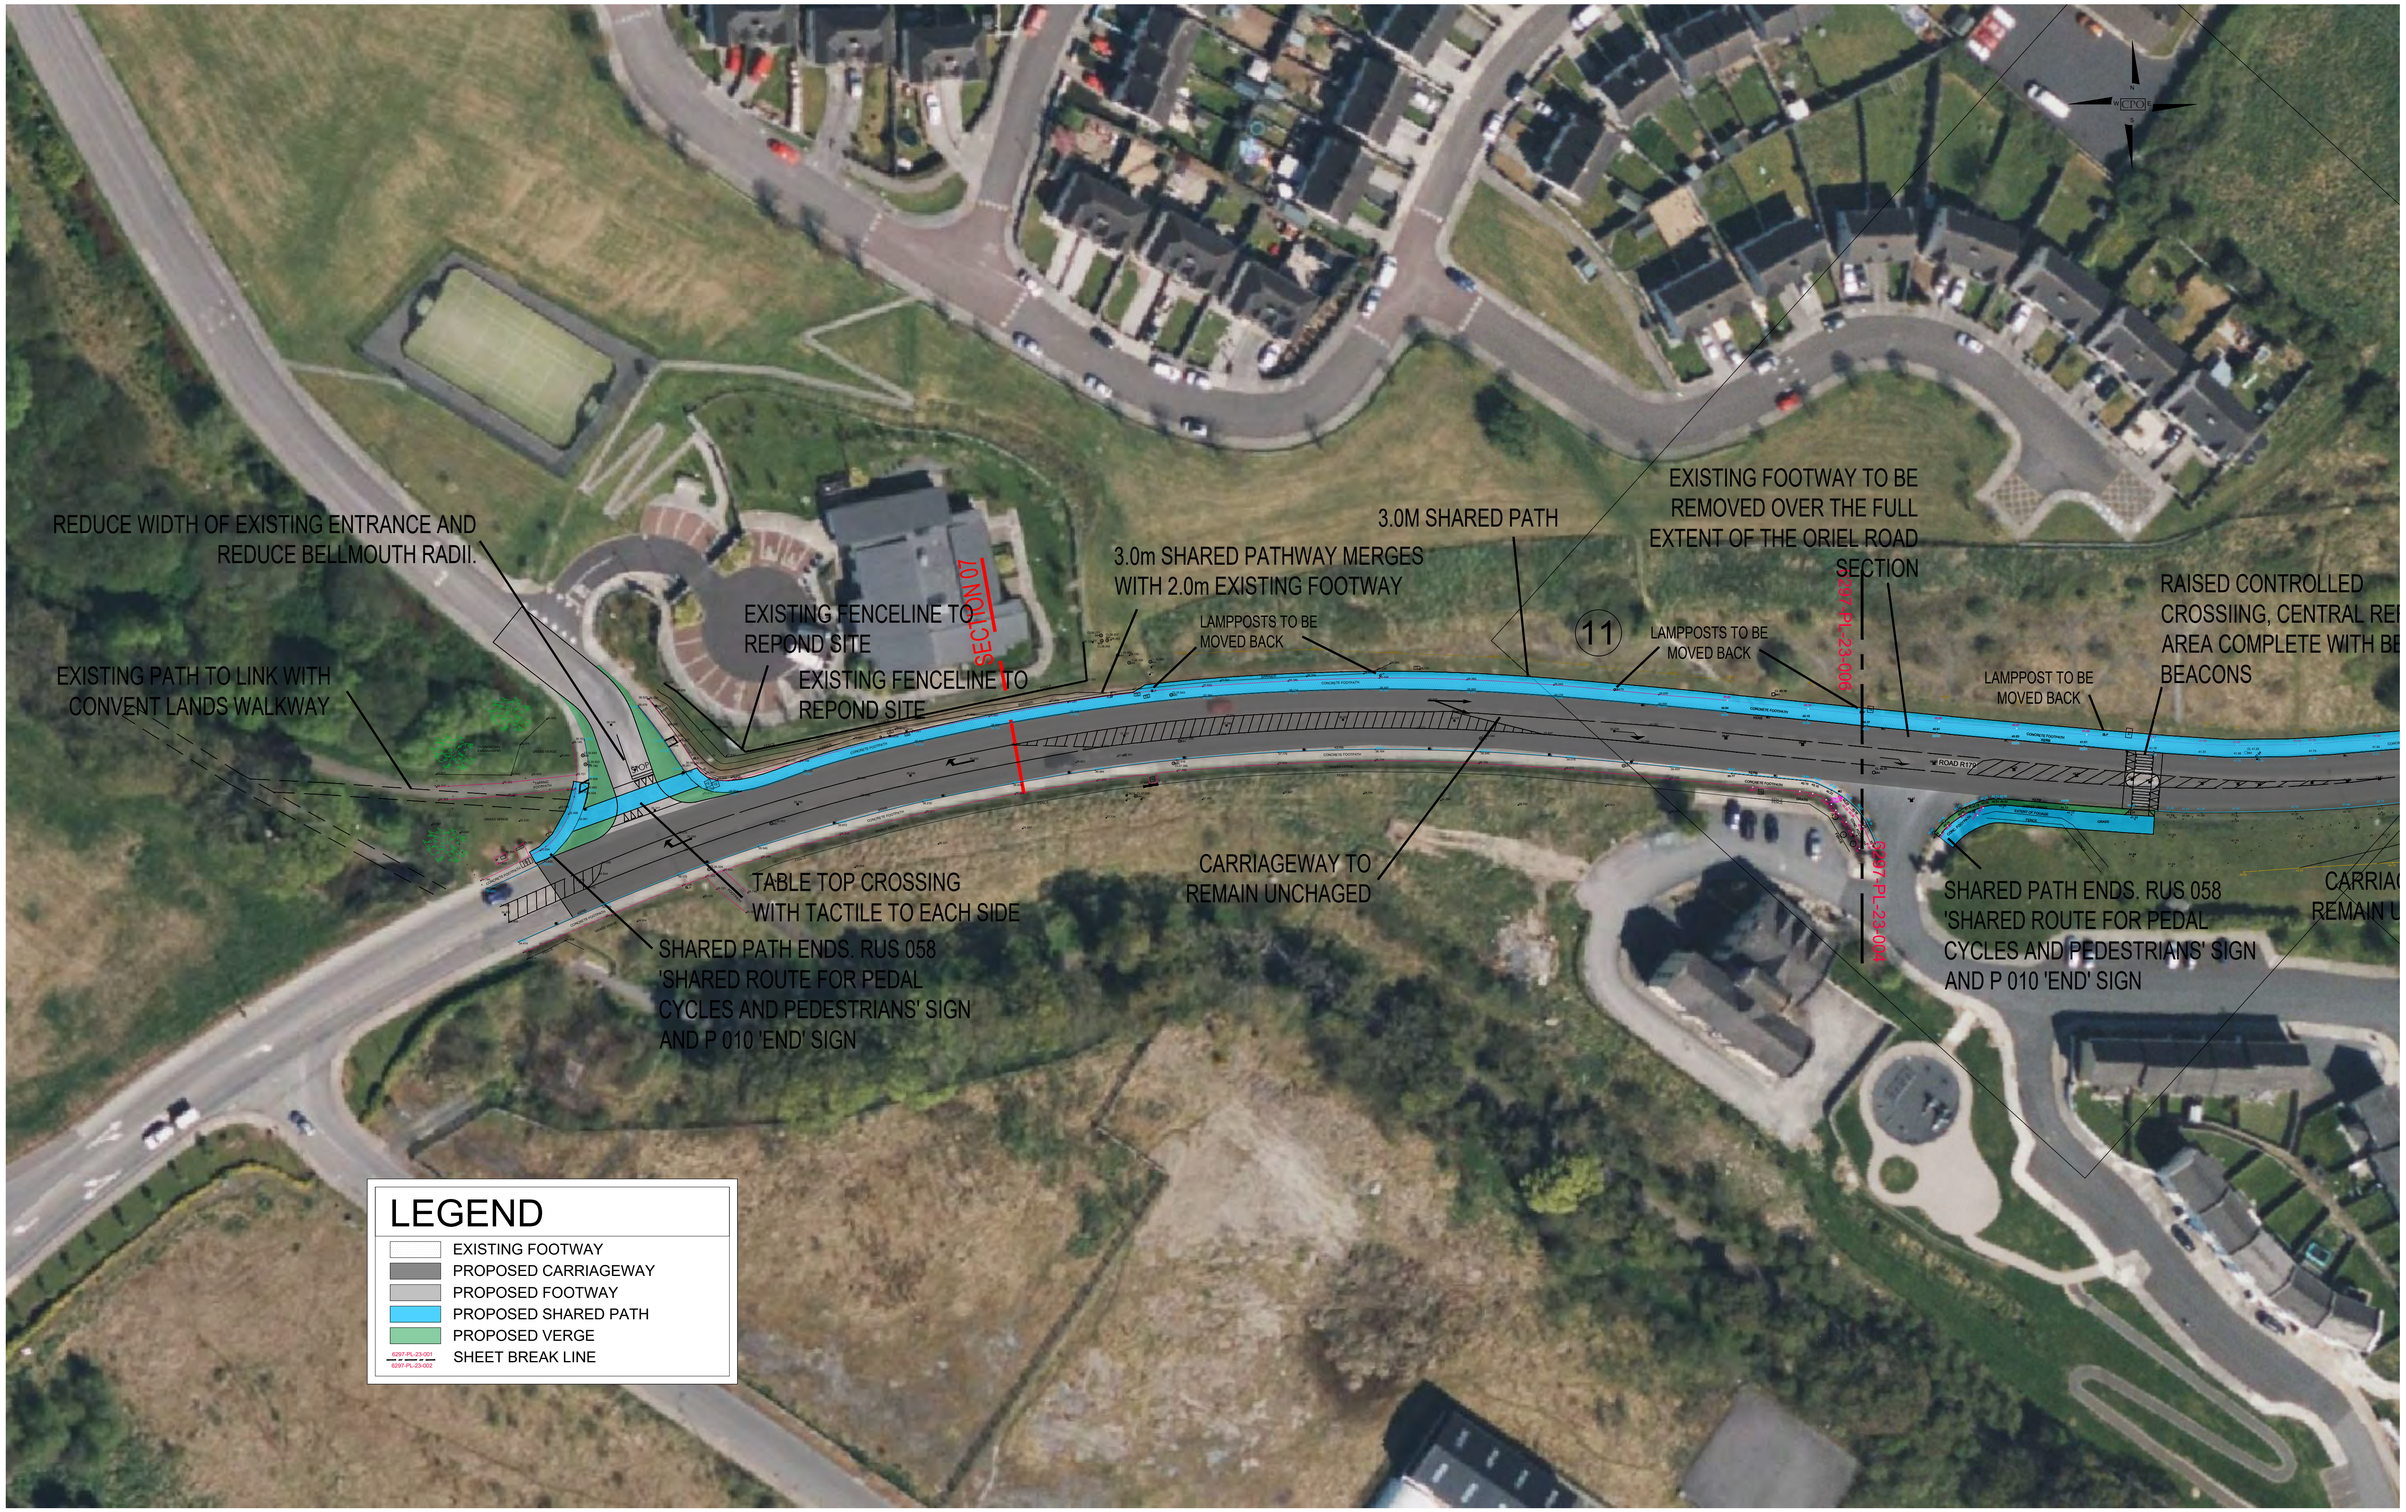

Original Sheet Size: A1

Drawing Title:

Monaghan Co Co

Carrickmacross Active Travel

© COPYRIGHT: These drawings are the copyright of C.S. Pringle Ltd. and they must not be reproduced without consent from this company.

ACEI ASSOCIATION OF CONSULTING ENGINEERS OF IRELAND

SOCIETY OF CHARTERED SURVEYORS IRELAND | RICS

REV NUMBER:	DESCRIPTION:	DRW:	CHK:	DATE:
-	-	-	-	-
-	-	-	-	-
-	-	-	-	-
-	-	-	-	-
-	-	-	-	-
-	-	-	-	-
-	-	-	-	-

PROJECT TITLE: R178 - R179 - R927 Scheme

STAGE:	Stage 01 - Concept Design		
CLIENT/ARCHITECT:	Monaghan Co Co		
LOCATION:	Carrickmacross, Co. Monaghan		
DRAWN BY:	Kieran O' Reilly	DATE:	13.06.2023
CHECKED BY:	NA	SCALES:	1:500
DRAWING NUMBER:	6297-22-CD-005	REVISION:	-

CS Pringle
Excellence in Design
- CONSULTING ENGINEERS - BUILDING SURVEYORS - DESIGN CERTIFIERS - ASSIGNED CERTIFIERS
Address: Monaghan Road, Castleblayney, Co. Monaghan
Phone: 042-9746492 Email: info@cspringle.com
web: www.cspringle.com