# RAISED TABLE DETAIL CC-SCD-05145

ZEBRA CROSSING (RPC 001)

TYPE 1 BELISHA STREET LIGHT WITH LANTERN AT 6m HEIGHT
TACTILE BLISTER PAVING, RED FINISH (400x400mm)

## PEDESTRIAN CROSSING

SIGN W 140 TO BE PLACED ON THE SOUTH BOUND LANE

AS VISIBILITY TO BOTH BEACONS IS NOT ACHIEVABLE

## Road Surface

HUMP OR DEPRESSION :

SIGN W 130, ROAD HUMP, OR SIGN W 131, ROAD DEPRESSION,

SHOULD BE PROVIDED AS APPROPRIATE.

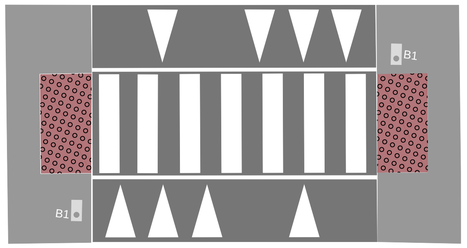


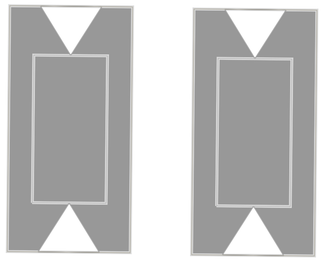

Route Summary

| | |
|---|---|
| P1 | Proposed access to walkway off existing footpaths outside play area space |
| P2 | Walkway ramp to exit sunken millrace section onto existing concrete footpaths outside cottage/houses |
| P3 | Walkway crossing points utilising existing footpath pedestrian crossings expect one extension |
| P4 | Shared walkway / lane junction |
| P5 | Lane clearance, gravel paths and drainage works |
| P6 | Continuation of gravel pathway |
| P7 | Bridge crossing over millrace |
| P8 | Walkway out of millrace to existing footpath |
| P9 | Ramped walkway & retaining wall section |
| P10 | Walkway footpaths along roadway |
| P11 | Junction onto existing concrete footpaths |
| P12 | Walkway transition from road to gravel across green space |
| P13 | Vegetation clearance to allow walkway and crossing |

| TYPE | DESCRIPTION | COMMENTS |
|---|---|---|
| | Existing footpaths | Walking trail to utilise existing footpaths around village i.e.concrete, tarmac |
| | Road crossing | Proposed pedestrian road crossing See further drawings for detail |
| | Pedestrian access | Proposed pedestrian access point See detail 07 Section B for details |
| | Crossing bridge | Proposed crossing bridge point See detail 06 Section A for details |
| | Footpath type A | Material: Gravel<br>Width: 2-2.5m |
| | Footpath type C | Material: Concrete<br>Width: 1.2-1.5m |
| | Footpath type D | Material: Thermoplastic line marking only as per TII guidelines.<br>Width: Varies |
| | Drop kerb | Material: Concrete<br>Width: 915x120x180mm |

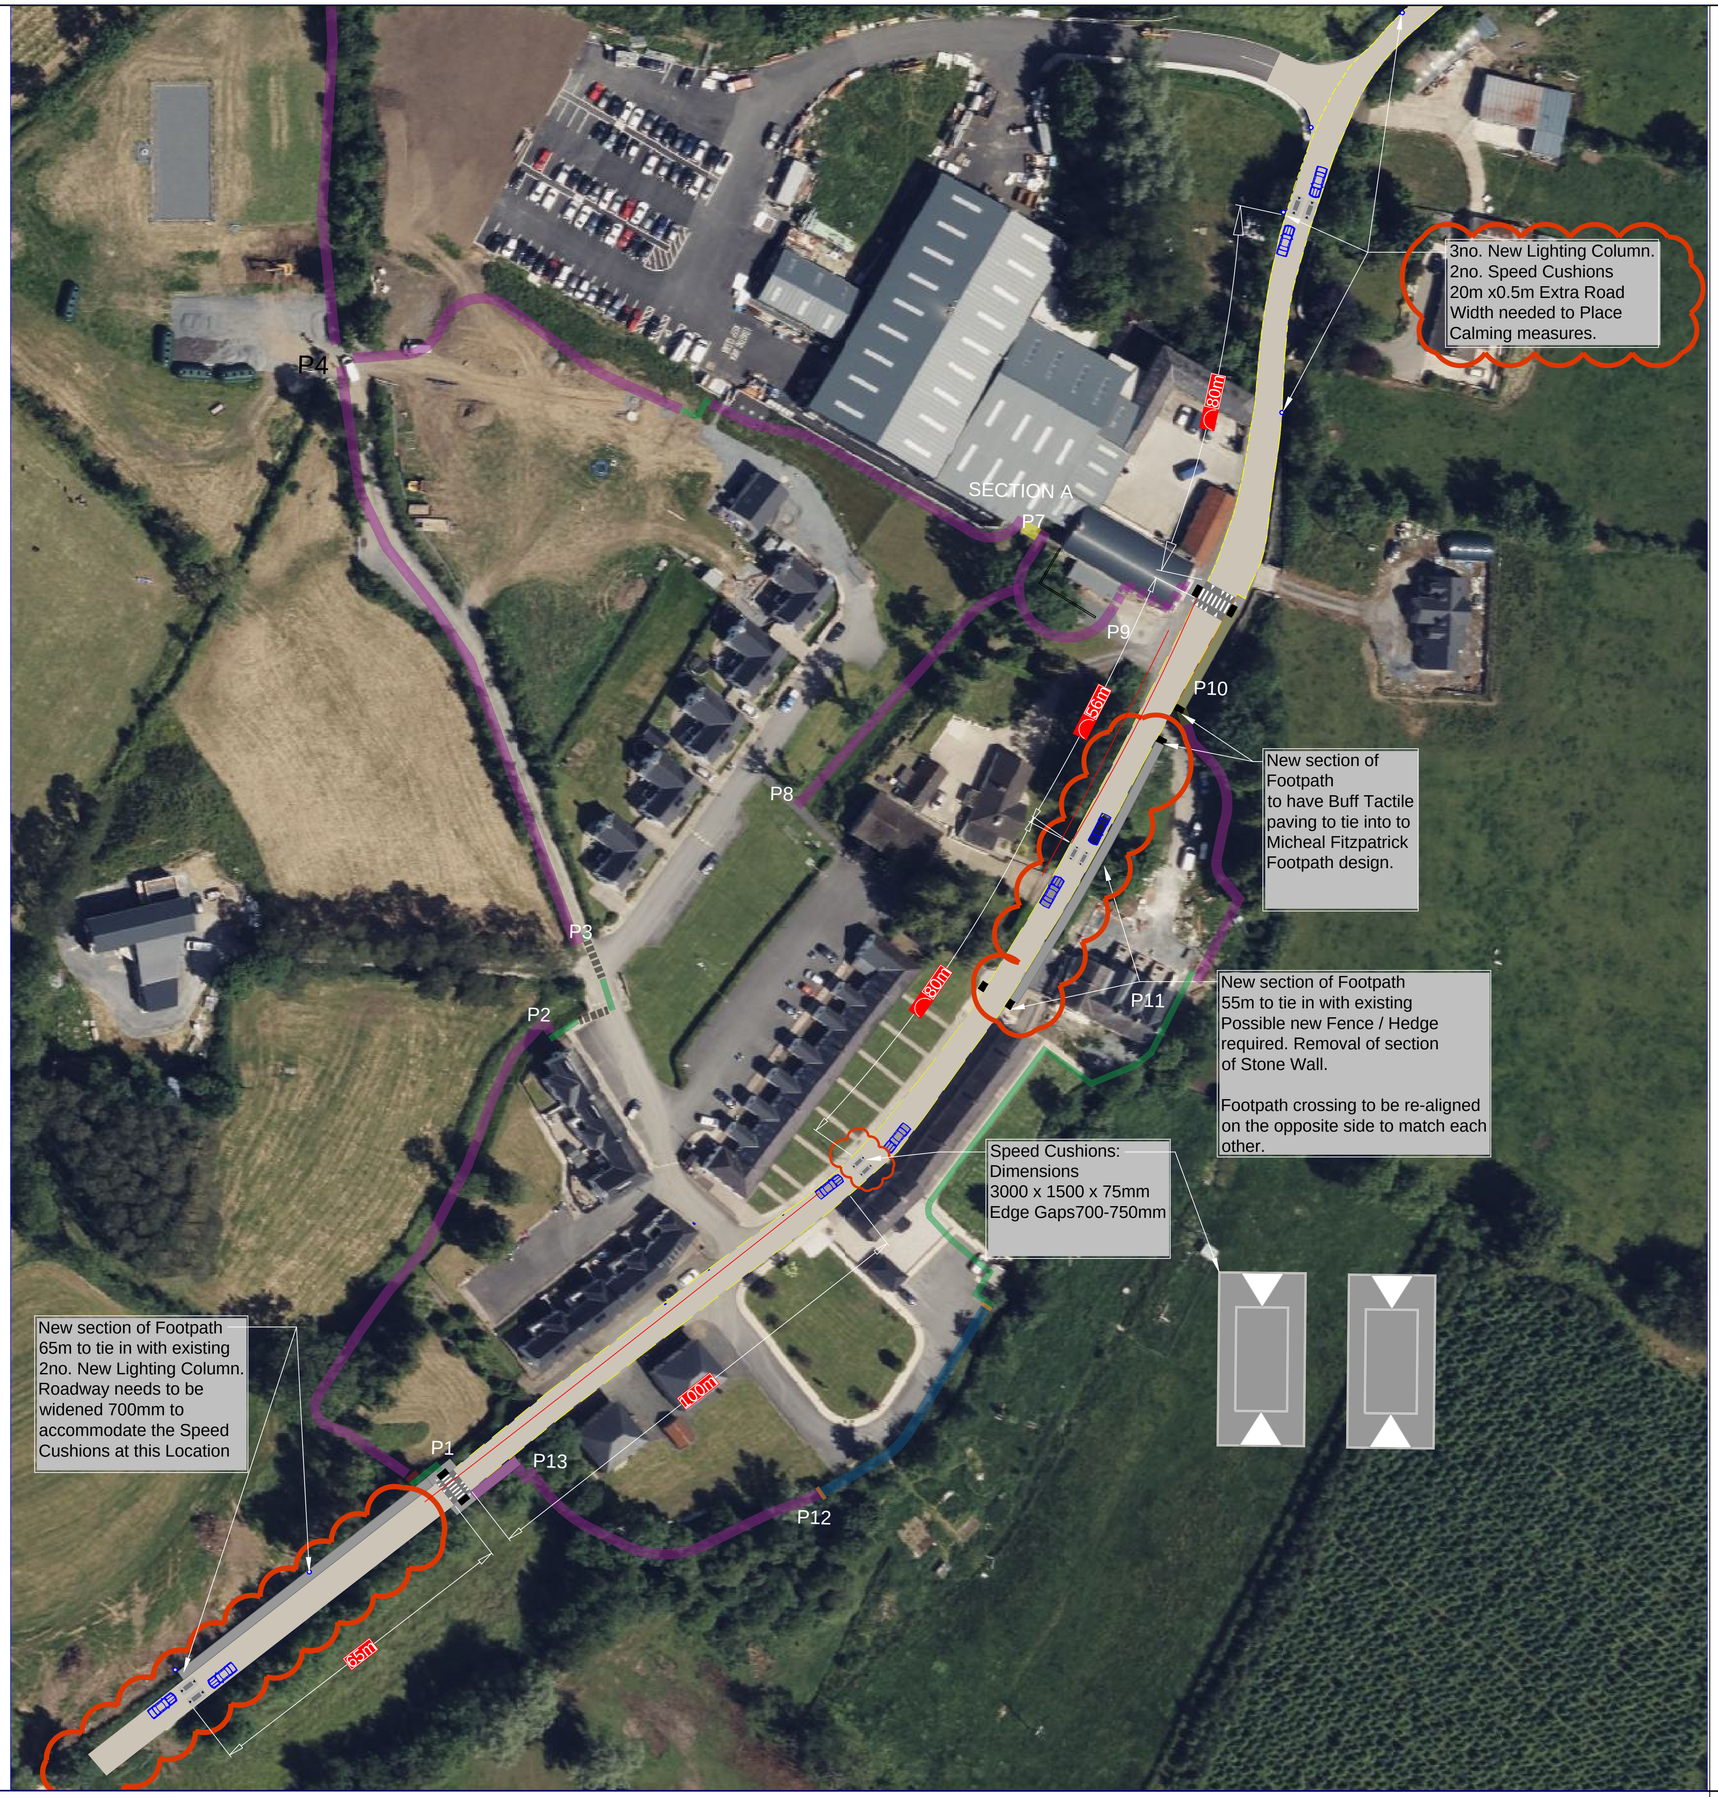


N
W E
S

**Note:**
MCC Works Contract
Highlighted Clouded

**Project**
Mullan Village
Traffic Calming

**Title**
Stage 2 Plan
Speed Cushions
and Raised Tables

/Ŝ ł-yűł ł₩ . ł₩ŘłăłŌK a Kdzł-yŜłŌK±ł-y
/2YKł-i₩ŁŜ /2yűłŜ a KdzłyŜłŌK±ł-y
hłŦłE₦ /2yűłŜ
!ˊyˊDŁŜł-yyˊ
adzłyŜłŌK±ł-yˊ
DdzúK±yˊ¢ мру упууу

a2yˊł-ƎKł-yˊ adzyłÔłŁJł-ŁŁ 5ł-ăűŁ₩łÔű
a2yˊł-ƎKł-yˊ /2dzyűè /2dzyÕłŁ
/2dzyűè hŦŦłÔŜă
¢KŜ DŁŜyŤ
a2yˊł-ƎKł-yˊ
¢ŜŁŜŁJK2yŜ¢ мру упууу

| | | |
|---|---|---|
| **Director of Services** | Patricia Monahan | |
| **Designed** | | **Date** |
| **Drawn** | EB | APR-2026 |
| **Traced** | | **Scales** |
| **Surveyed** | | |
| **Checked** | | |

É hшŘłyÔŜ {dшØŜè ш₩Ł:łyŘ‹ !ŁŁ ш₩ƎKúå шŠăŠшØŜŘ‹ſÔŜyÕŜ
ýØ¥ÔŜ¥ омнмлмп // a ł ł a 2yˊł-ƎKł-yˊ /2dzyűè /2dzyÕłŁ