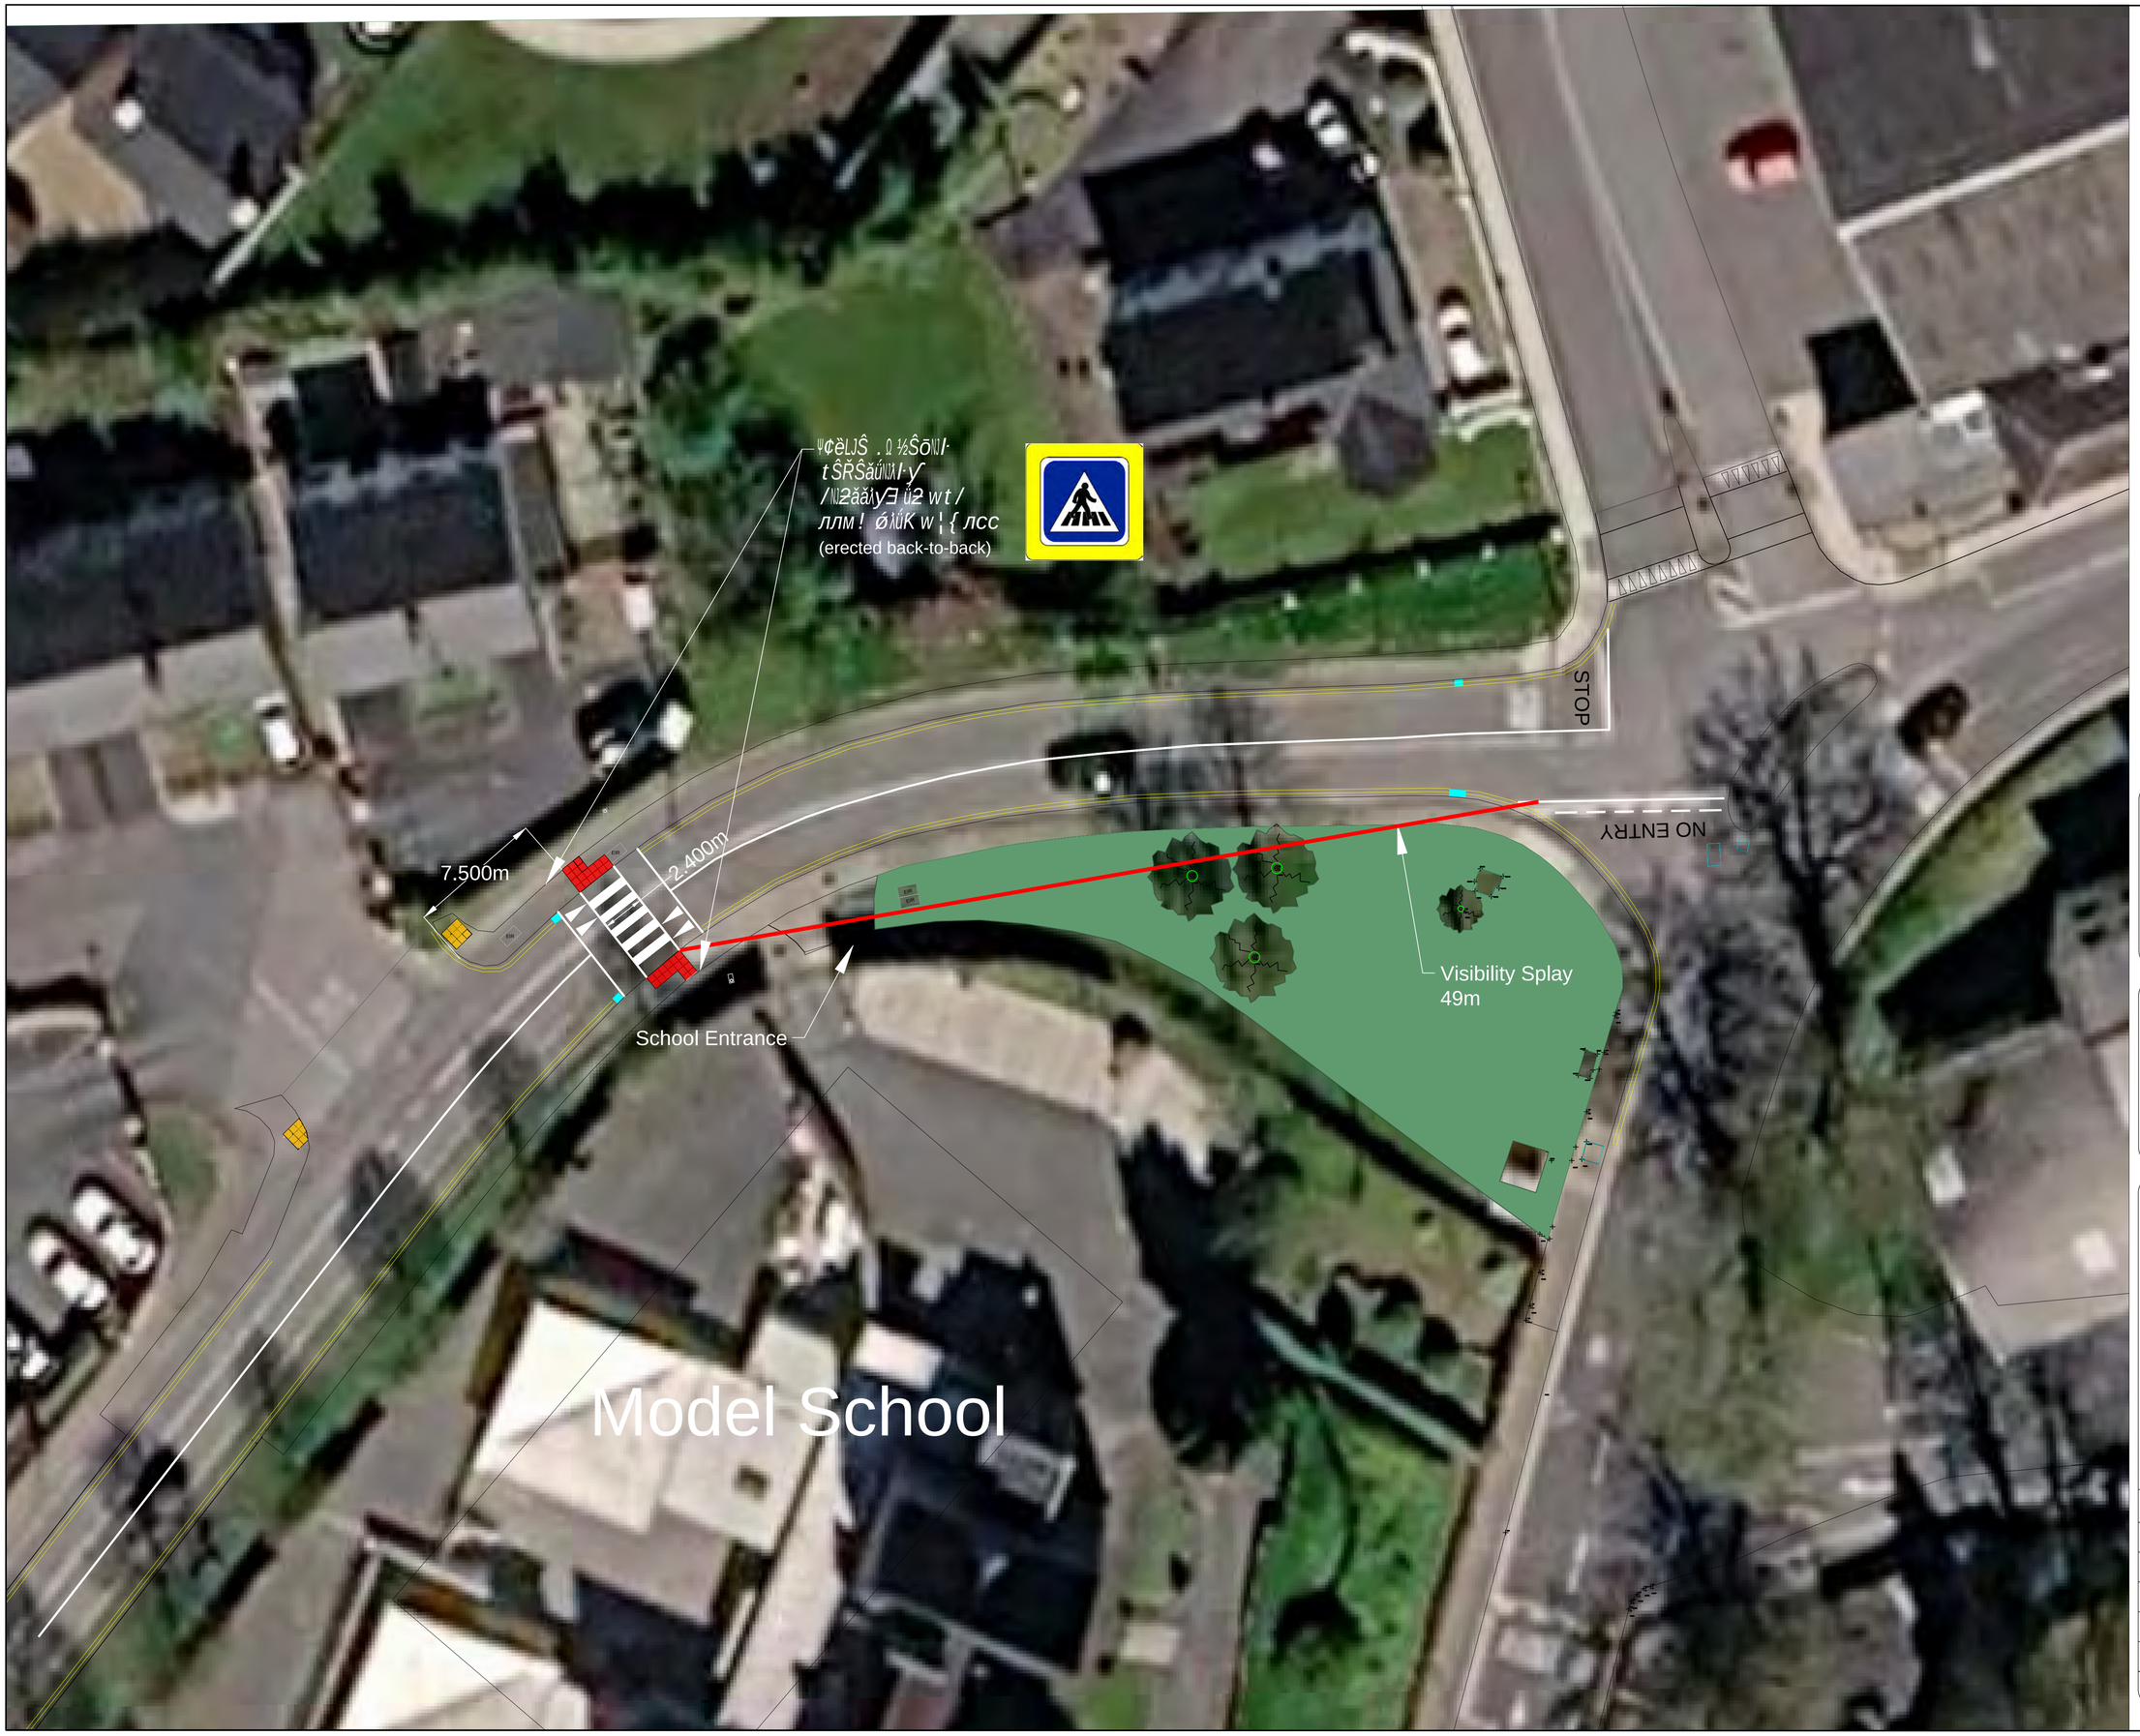


N
W E
S

Project

Rowantree Road
Pedestrian Crossing
Raised Table

Title

Rowantree Road
Pedestrian Crossing

Director of Services	Nicola Payne	
Designed		**Date**
Drawn	EB	**Jul 2026**
Traced		**Scales**
Surveyed		
Checked		