
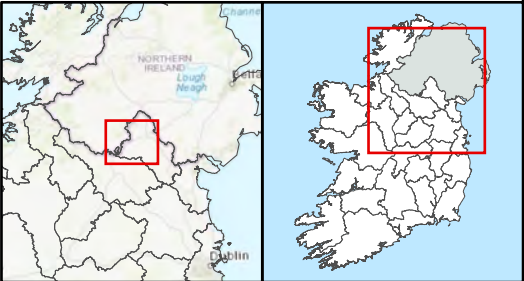


DRAWING LIST		
Drawing No.	Drawing Title	Revision
P26140-FT-EGN-XX-DR-CE-0101	EUROPEAN SITES WITHIN THE ZONE OF INTEREST	P01
P26140-FT-EGN-XX-DR-CE-0201	SITE LOCATION MAP	P01
P26140-FT-EGN-XX-DR-CE-0202	AERIAL PHOTOGRAPHY SITE LOCATION	P01
P26140-FT-EGN-XX-DR-CE-0203	EXISTING SITE SURVEY	P01
P26140-FT-EGN-XX-DR-CE-0204	LAND OWNERSHIP MAP	P01
P26140-FT-EGN-XX-DR-CE-0205	HEALTH AND SAFETY	P01
P26140-FT-EGN-XX-DR-CE-0206	SITE CLEARANCE PLAN	P01
P26140-FT-EGN-XX-DR-CE-0207	EXISTING AND PROPOSED MONITORING LOCATIONS	P01
P26140-FT-EGN-XX-DR-CE-0208	PROPOSED SITE LAYOUT	P01
P26140-FT-EGN-XX-DR-CE-0209	DRAFT PLANNING STAGE - TRAFFIC MANAGEMENT PLAN	P01
P26140-FT-EGN-XX-DR-CE-0301	PROPOSED FORMATION LEVELS	P01
P26140-FT-EGN-XX-DR-CE-0302	PROPOSED FINAL CAP RESTORATION CONTOURS	P01
P26140-FT-EGN-XX-DR-CE-0303	PROPOSED CUT / FILL PLAN	P01
P26140-FT-EGN-XX-DR-CE-0304	PROPOSED CUT / FILL SECTIONS	P01
P26140-FT-EGN-XX-DR-CE-0305	PROPOSED UNDER LINER GAS COLLECTION	P01
P26140-FT-EGN-XX-DR-CE-0401	PROPOSED SURFACE AND SUB-SURFACE DRAINAGE	P01
P26140-FT-EGN-XX-DR-CE-0402	DRAINAGE DETAILS	P01

If Applicable : Ordnance Survey Ireland Licence No. CYAL50221678 © Ordnance Survey Ireland and Government of Ireland


Rev.	Description	App By	Date
P01	ISSUE FOR PLANNING APPLICATION	JON	21.08.26

PROJECT		CLIENT				
KILLYCRONAGHAN HISTORIC LANDFILL		MONAGHAN COUNTY COUNCIL				
SHEET		Date	Project number		Scale (@ A1-)	
DRAWING LIST		21.08.26	P26-140		1:1000	
		Drawn by	Drawing Number			Rev
		SK	P26140-FT-EGN-XX-DR-CE-0000			P01
		Checked by				
		JON				

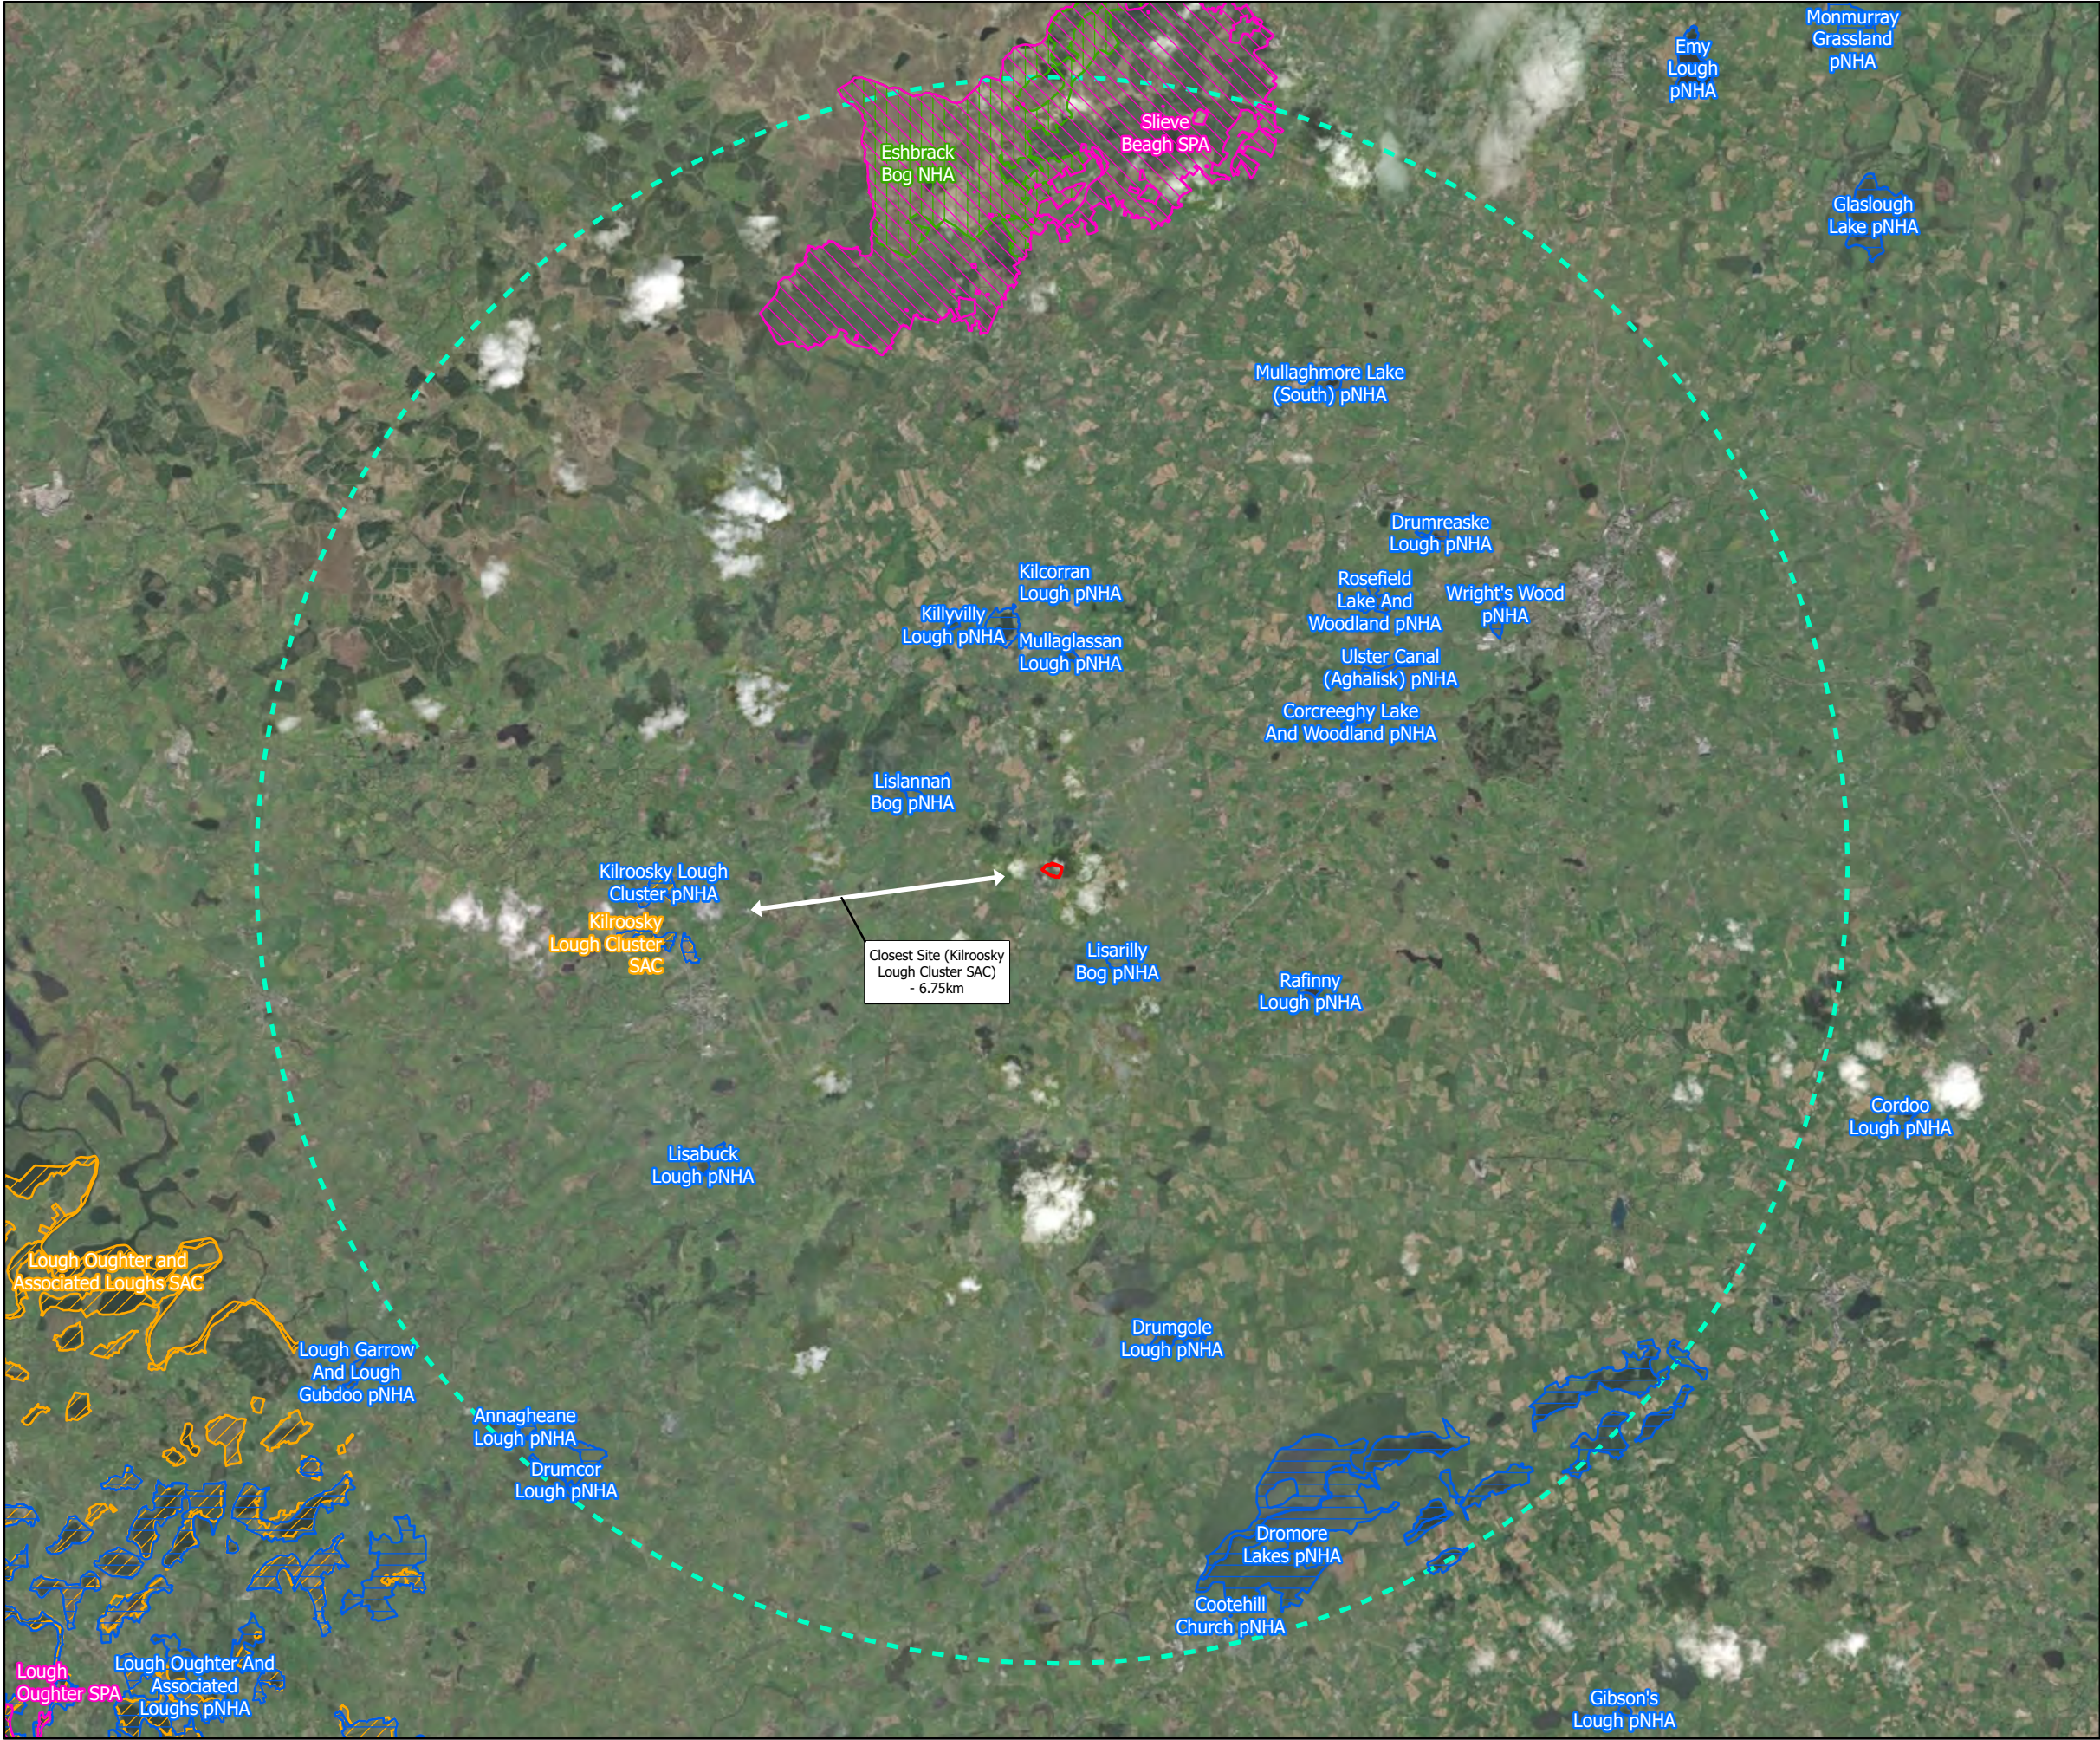

- Legend
- Site Boundary
 - 15km
 - Special Protection Areas
 - Special Area of Conservation
 - Proposed Natural Heritage Areas
 - Natural Heritage Areas

TITLE:		Designated Sites within the Zone of Interest						
PROJECT:		Killilcromaghan Historic Landfill						
FIGURE NO:		--						
DRAWING NO:		Project	Originator	Volume	Location	Type	Role	Number
		P26140	FT	EGN	XX	DR	CE	0101
Requested by:		Drawn by:			Checked by:			
KI		GW			KI			
CLIENT:		Monaghan County Council						
SCALE:		1:125,000			REVISION:		01	
DATE:		21/08/2026			PAGE SIZE:		A3	

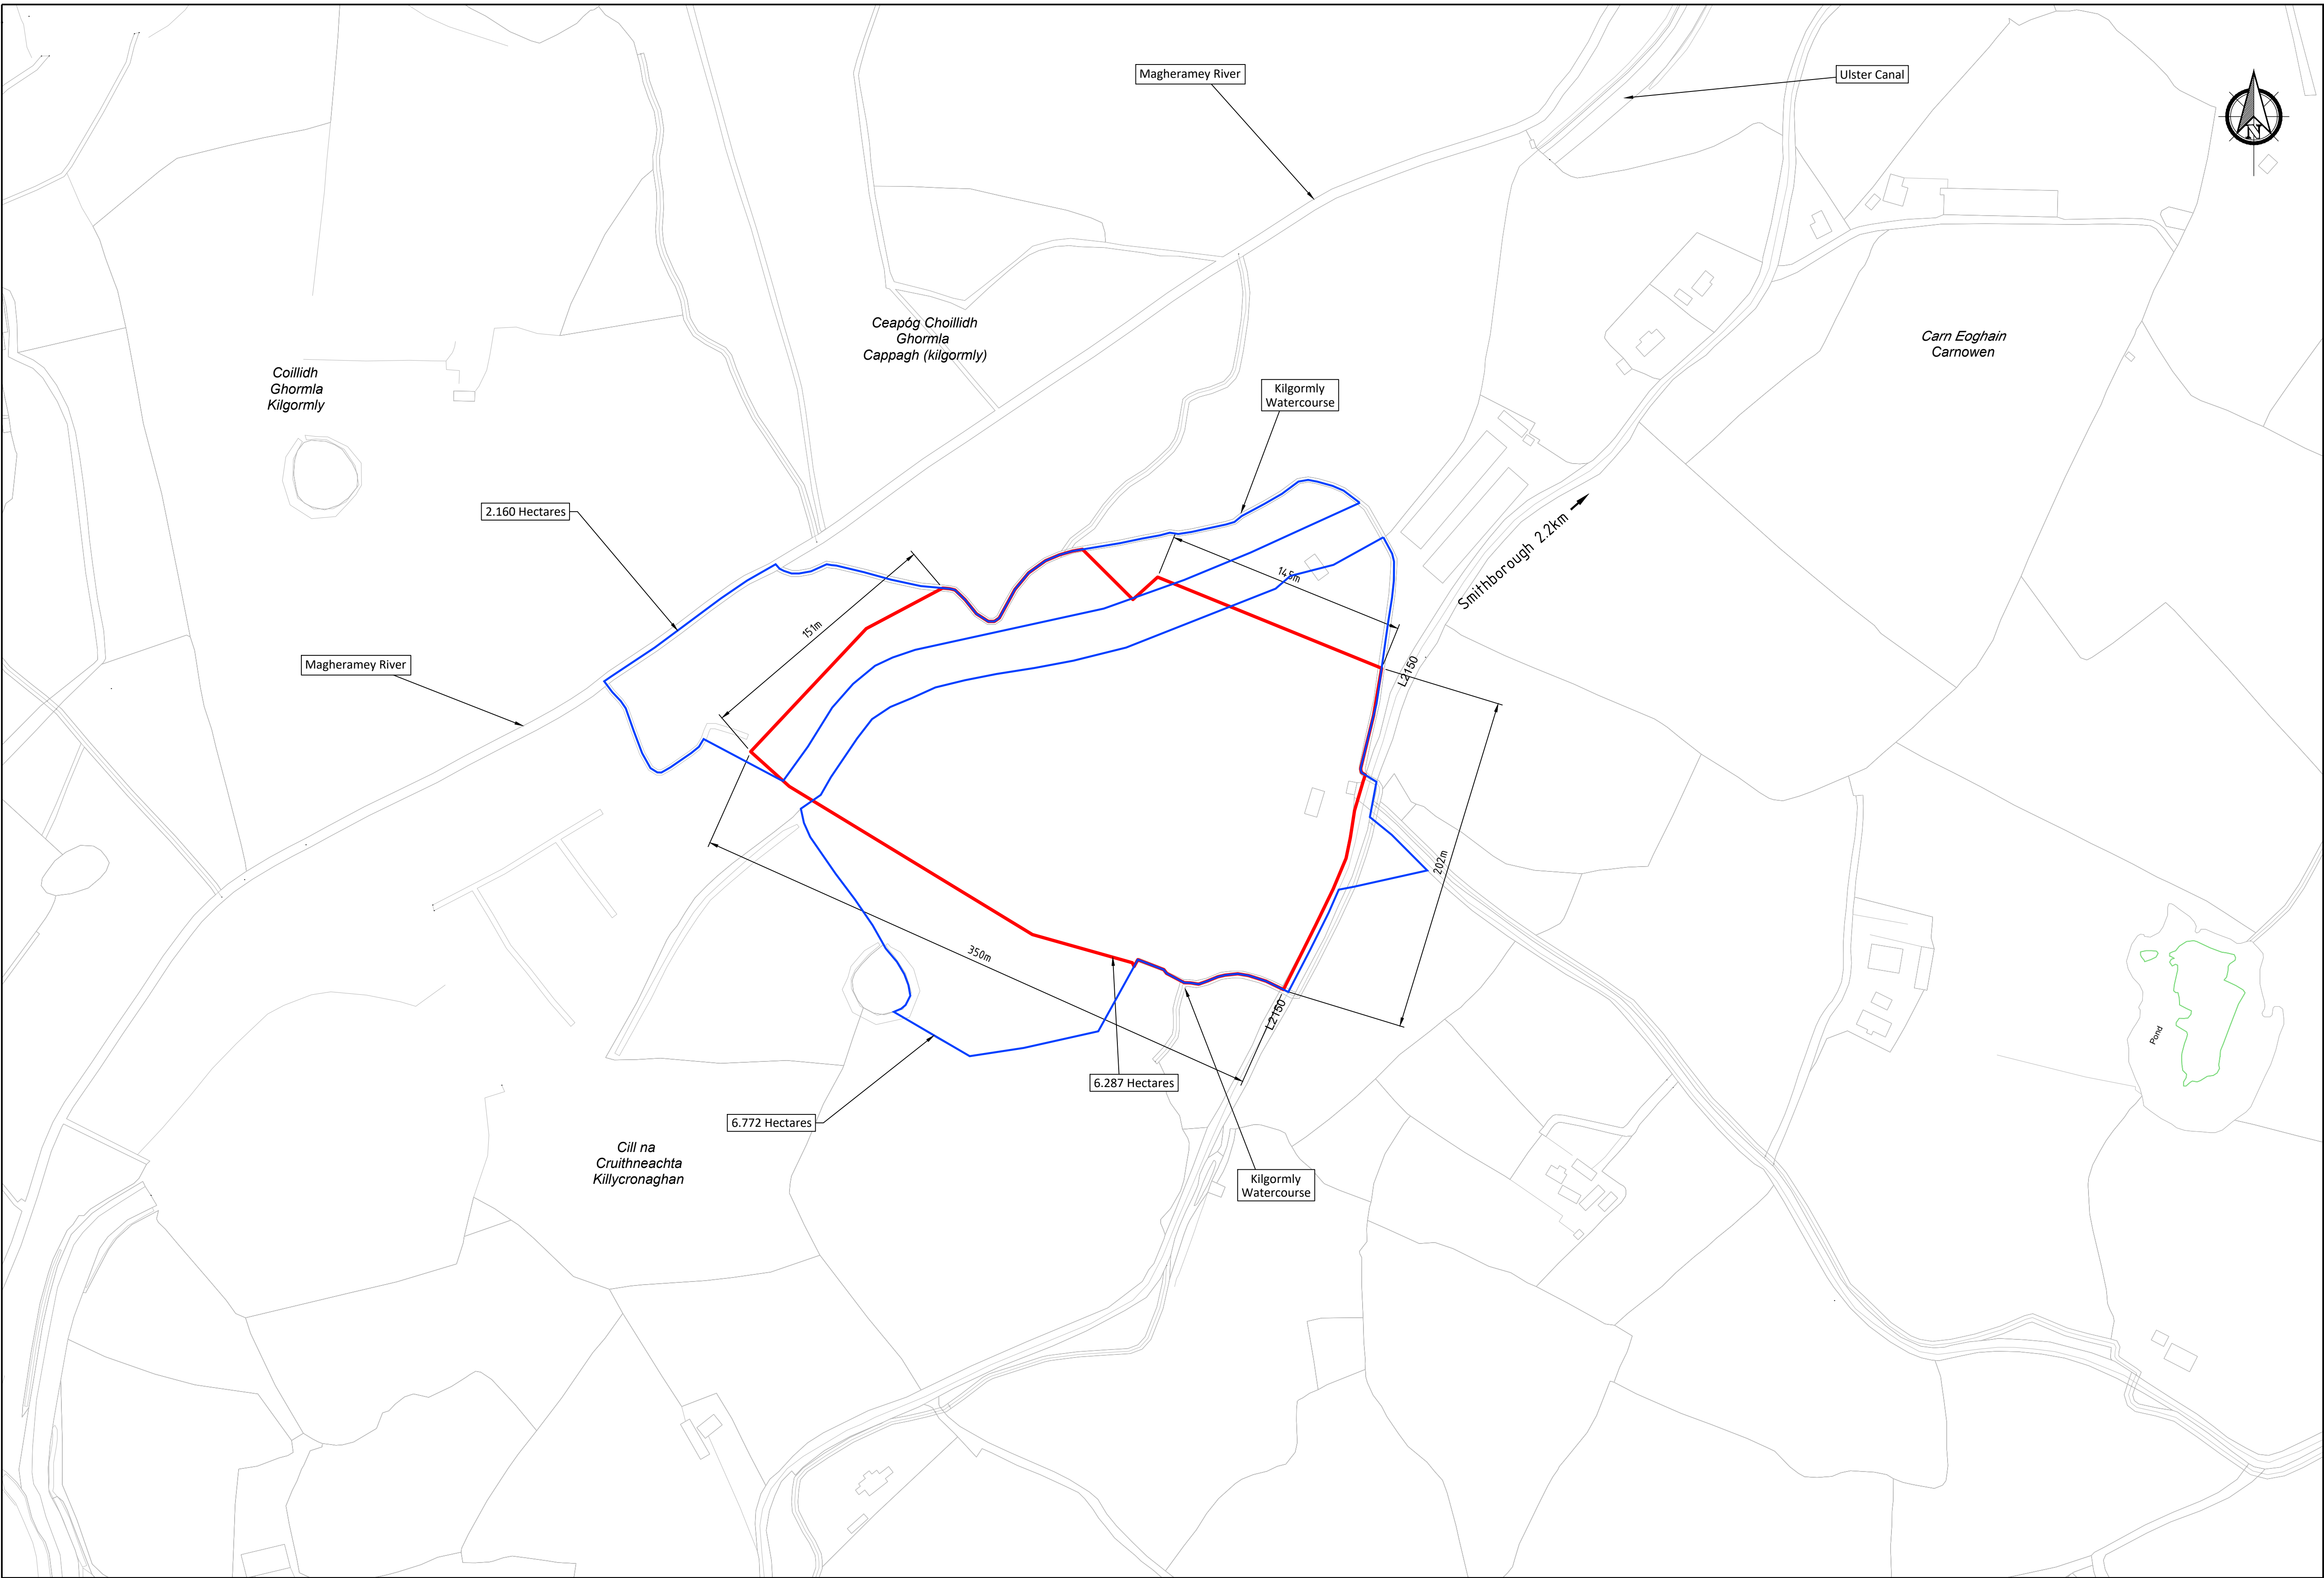

Legend

- Planning Application Site Boundary (6.29Ha)
- Lands within the Applicants Ownership (8.93Ha)

SITE LOCATION MAP

Scale 1:2000

If Applicable : Ordnance Survey Ireland Licence No. CYAL50221678 © Ordnance Survey Ireland and Government of Ireland

**FEHILY
TIMONEY**

Cork | Dublin | Carlow

www.fehilytimoney.ie

No part of this document may be reproduced or transmitted in any form or stored in any retrieval system of any nature without the written permission of Fehily Timoney & Company as copyright holder except as agreed for use on the project for which the document was originally issued. Do not scale. Use figured dimensions only. If in doubt - Ask!

Rev.	Description	App By	Date
P01	ISSUE FOR PLANNING APPLICATION	JON	21.08.26

PROJECT		CLIENT					
KILLYCRONAGHAN HISTORIC LANDFILL		MONAGHAN COUNTY COUNCIL					
SHEET	SITE LOCATION MAP	Date	21.08.26	Project number	P26-140	Scale (@ A1)	1:2000
		Drawn by	SK	Drawing Number			Rev
		Checked by	JON	P26140-FT-EGN-XX-DR-CE-0201			P01

O:\ACAD\2026\P26-140\P26140-FT-EGN-XX-DR-CE-0201




- Legend**
- Planning Application Site Boundary (6.29Ha)
 - Proposed Landfill Capping Boundary (2.99Ha)
 - Lands within the Applicants Ownership (8.93Ha)

If Applicable : Ordnance Survey Ireland Licence No. CYAL50221678 © Ordnance Survey Ireland and Government of Ireland

AERIAL PHOTOGRAPHY SITE LOCATION

Scale 1:1000

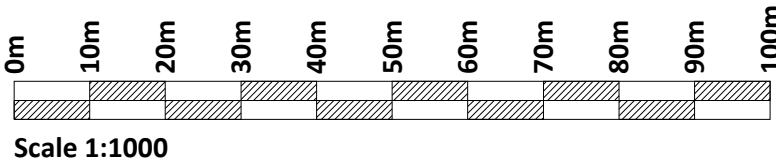

Cork | Dublin | Carlow


www.fehilytimoney.ie

No part of this document may be reproduced or transmitted in any form or stored in any retrieval system of any nature without the written permission of Fehily Timoney & Company as copyright holder except as agreed for use on the project for which the document was originally issued. Do not scale. Use figured dimensions only. If in doubt - Ask!


Rev.	Description	App By	Date
P01	ISSUE FOR PLANNING APPLICATION	JON	21.08.26

PROJECT	KILLYCRONAGHAN HISTORIC LANDFILL			MONAGHAN COUNTY COUNCIL		
	AERIAL PHOTOGRAPHY SITE LOCATION					
SHEET	Date	21.08.26	Project number	P26-140	Scale (@ A1-)	1:1000
	Drawn by	SK	Drawing Number	P26140-FT-EGN-XX-DR-CE-0202		Rev
	Checked by	JON				P01

O:\ACAD\2026\P26-140\P26140-FT-EGN-XX-DR-CE-0202

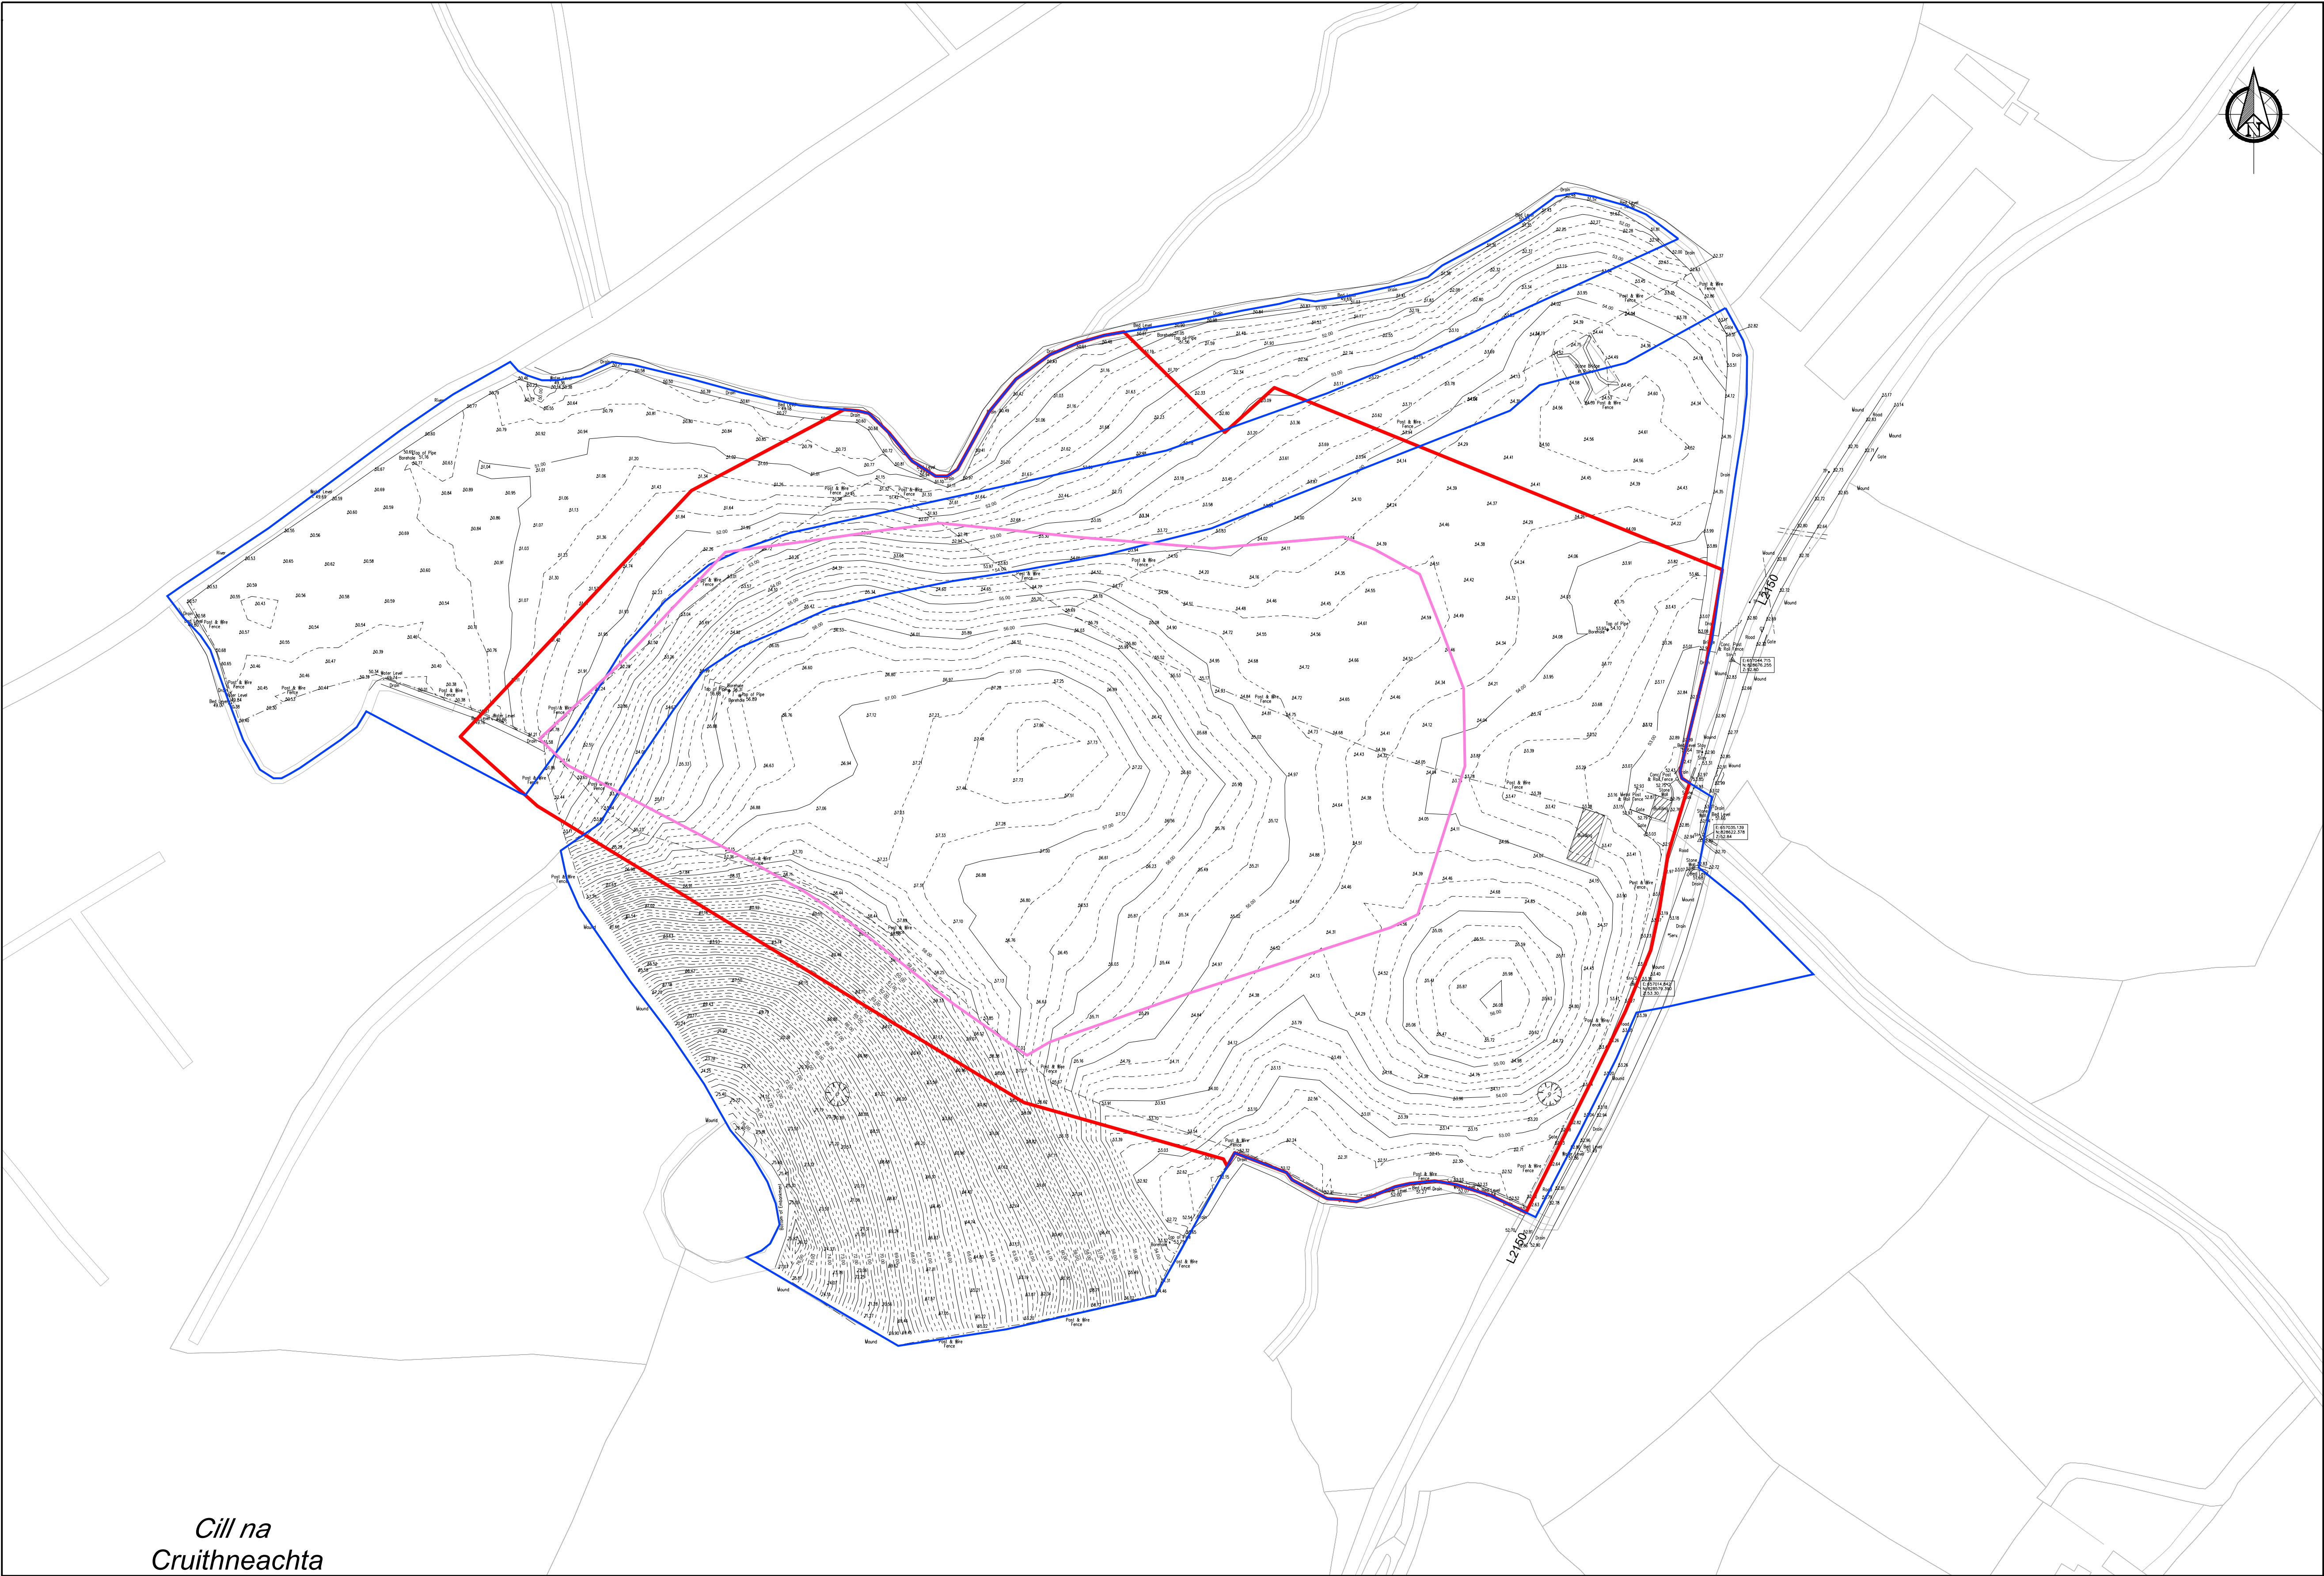

- Legend
- Planning Application Site Boundary (6.29Ha)
 - Proposed Landfill Capping Boundary (2.99Ha)
 - Lands within the Applicants Ownership (8.93Ha)

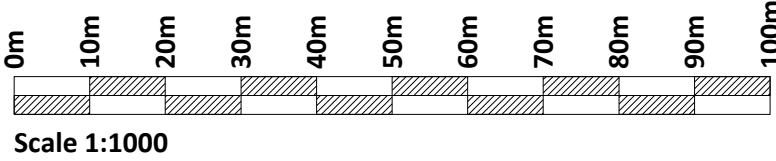

If Applicable : Ordnance Survey Ireland Licence No. CYAL50221678 © Ordnance Survey Ireland and Government of Ireland




No part of this document may be reproduced or transmitted in any form or stored in any retrieval system of any nature without the written permission of Fehily Timoney & Company as copyright holder except as agreed for use on the project for which the document was originally issued. Do not scale. Use figured dimensions only. If in doubt - Ask!


Rev.	Description	App By	Date
P01	ISSUE FOR PLANNING APPLICATION	JON	21.08.26

PROJECT	CLIENT		
KILLYCRONAGHAN HISTORIC LANDFILL	MONAGHAN COUNTY COUNCIL		
SHEET	Date	Project number	Scale (@ A1-)
EXISTING SITE SURVEY	21.08.26	P26-140	1:1000
	Drawn by	Drawing Number	Rev
	SK	P26140-FT-EGN-XX-DR-CE-0203	P01
	Checked by	JON	

O:\ACAD\2026\P26-140\P26140-FT-EGN-XX-DR-CE-0203

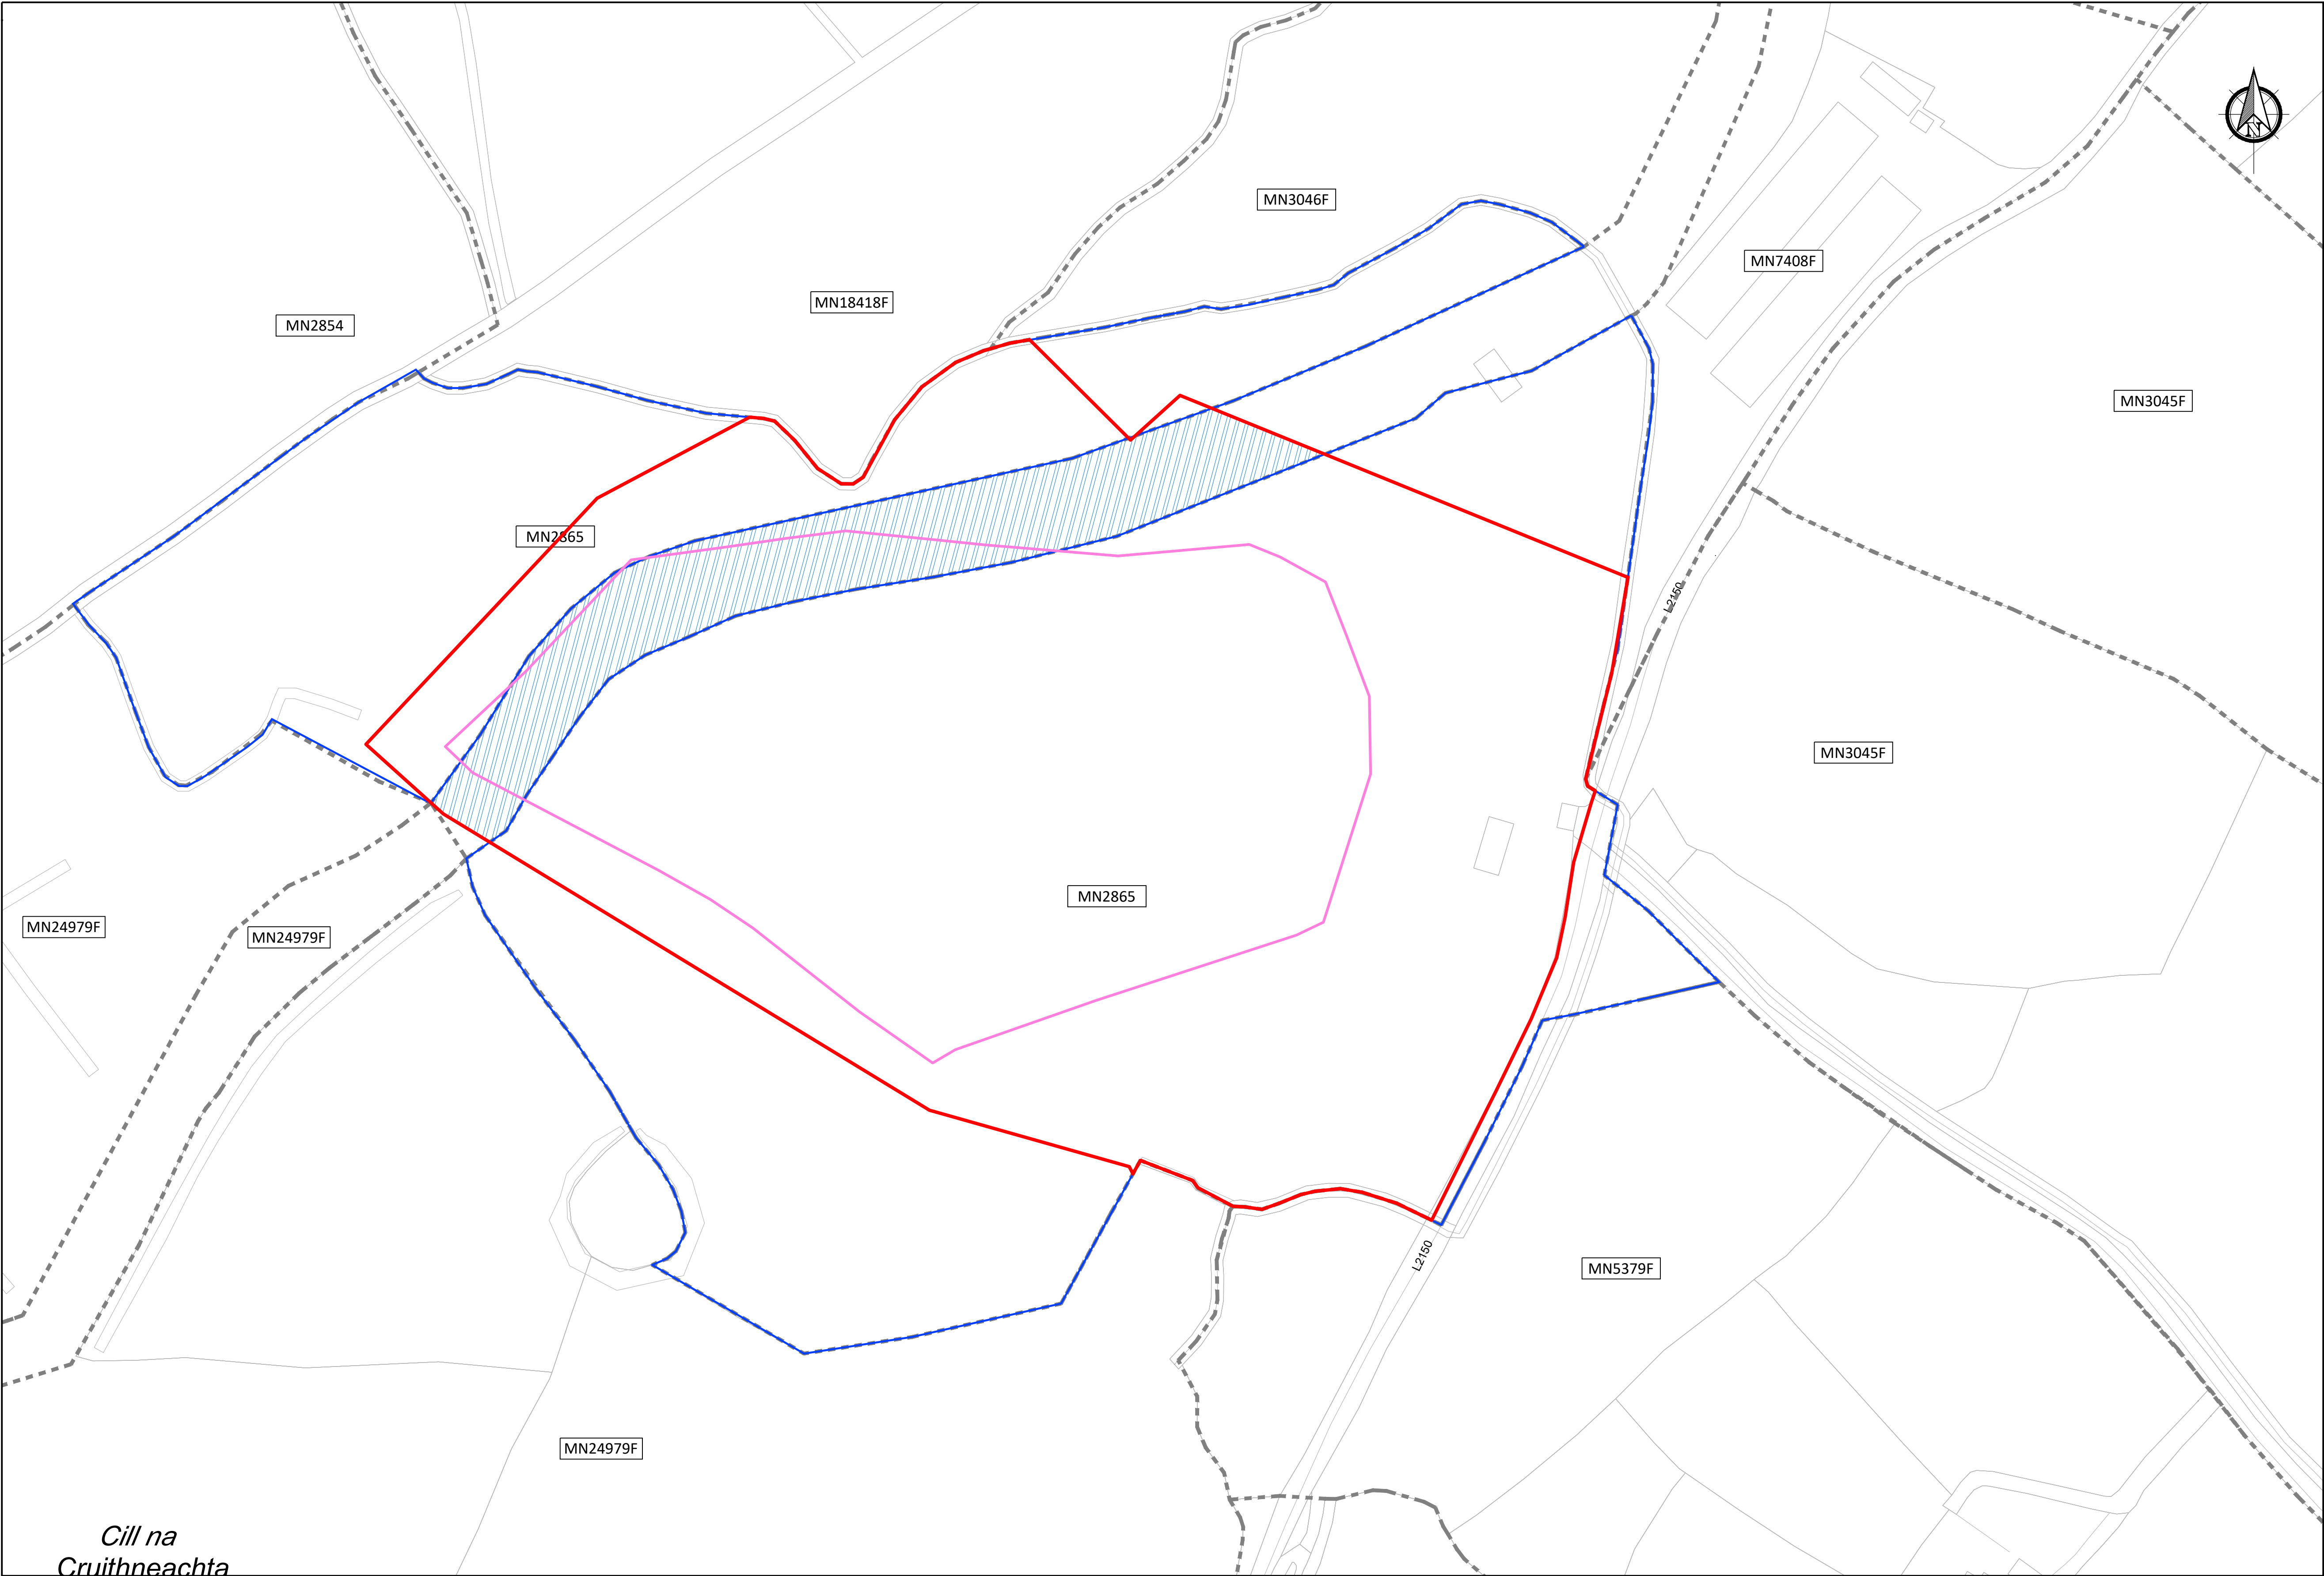

- Legend**
- Planning Application Site Boundary (6.29Ha)
 - Proposed Landfill Capping Boundary (2.99Ha)
 - Lands within the Applicants Ownership (8.93Ha)
 - Unregistered Lands Within Planning Application Boundary (0.42Ha)
 - Folio Boundary

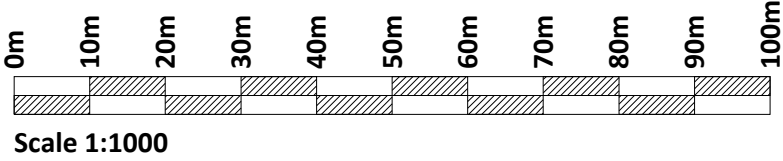


If Applicable : Ordnance Survey Ireland Licence No. CYAL50221678 © Ordnance Survey Ireland and Government of Ireland


LAND OWNERSHIP MAP
Scale 1:1000

Rev.	Description	App By	Date
P01	ISSUE FOR PLANNING APPLICATION	JON	21.08.26

PROJECT	KILLYCRONAGHAN HISTORIC LANDFILL			CLIENT	MONAGHAN COUNTY COUNCIL					
SHEET	LAND OWNERSHIP MAP			Date	21.08.26	Project number	P26-140	Scale (@ A1-)	1:1000	
				Drawn by	SK	Drawing Number P26140-FT-EGN-XX-DR-CE-0204			Rev	P01
				Checked by	JON					

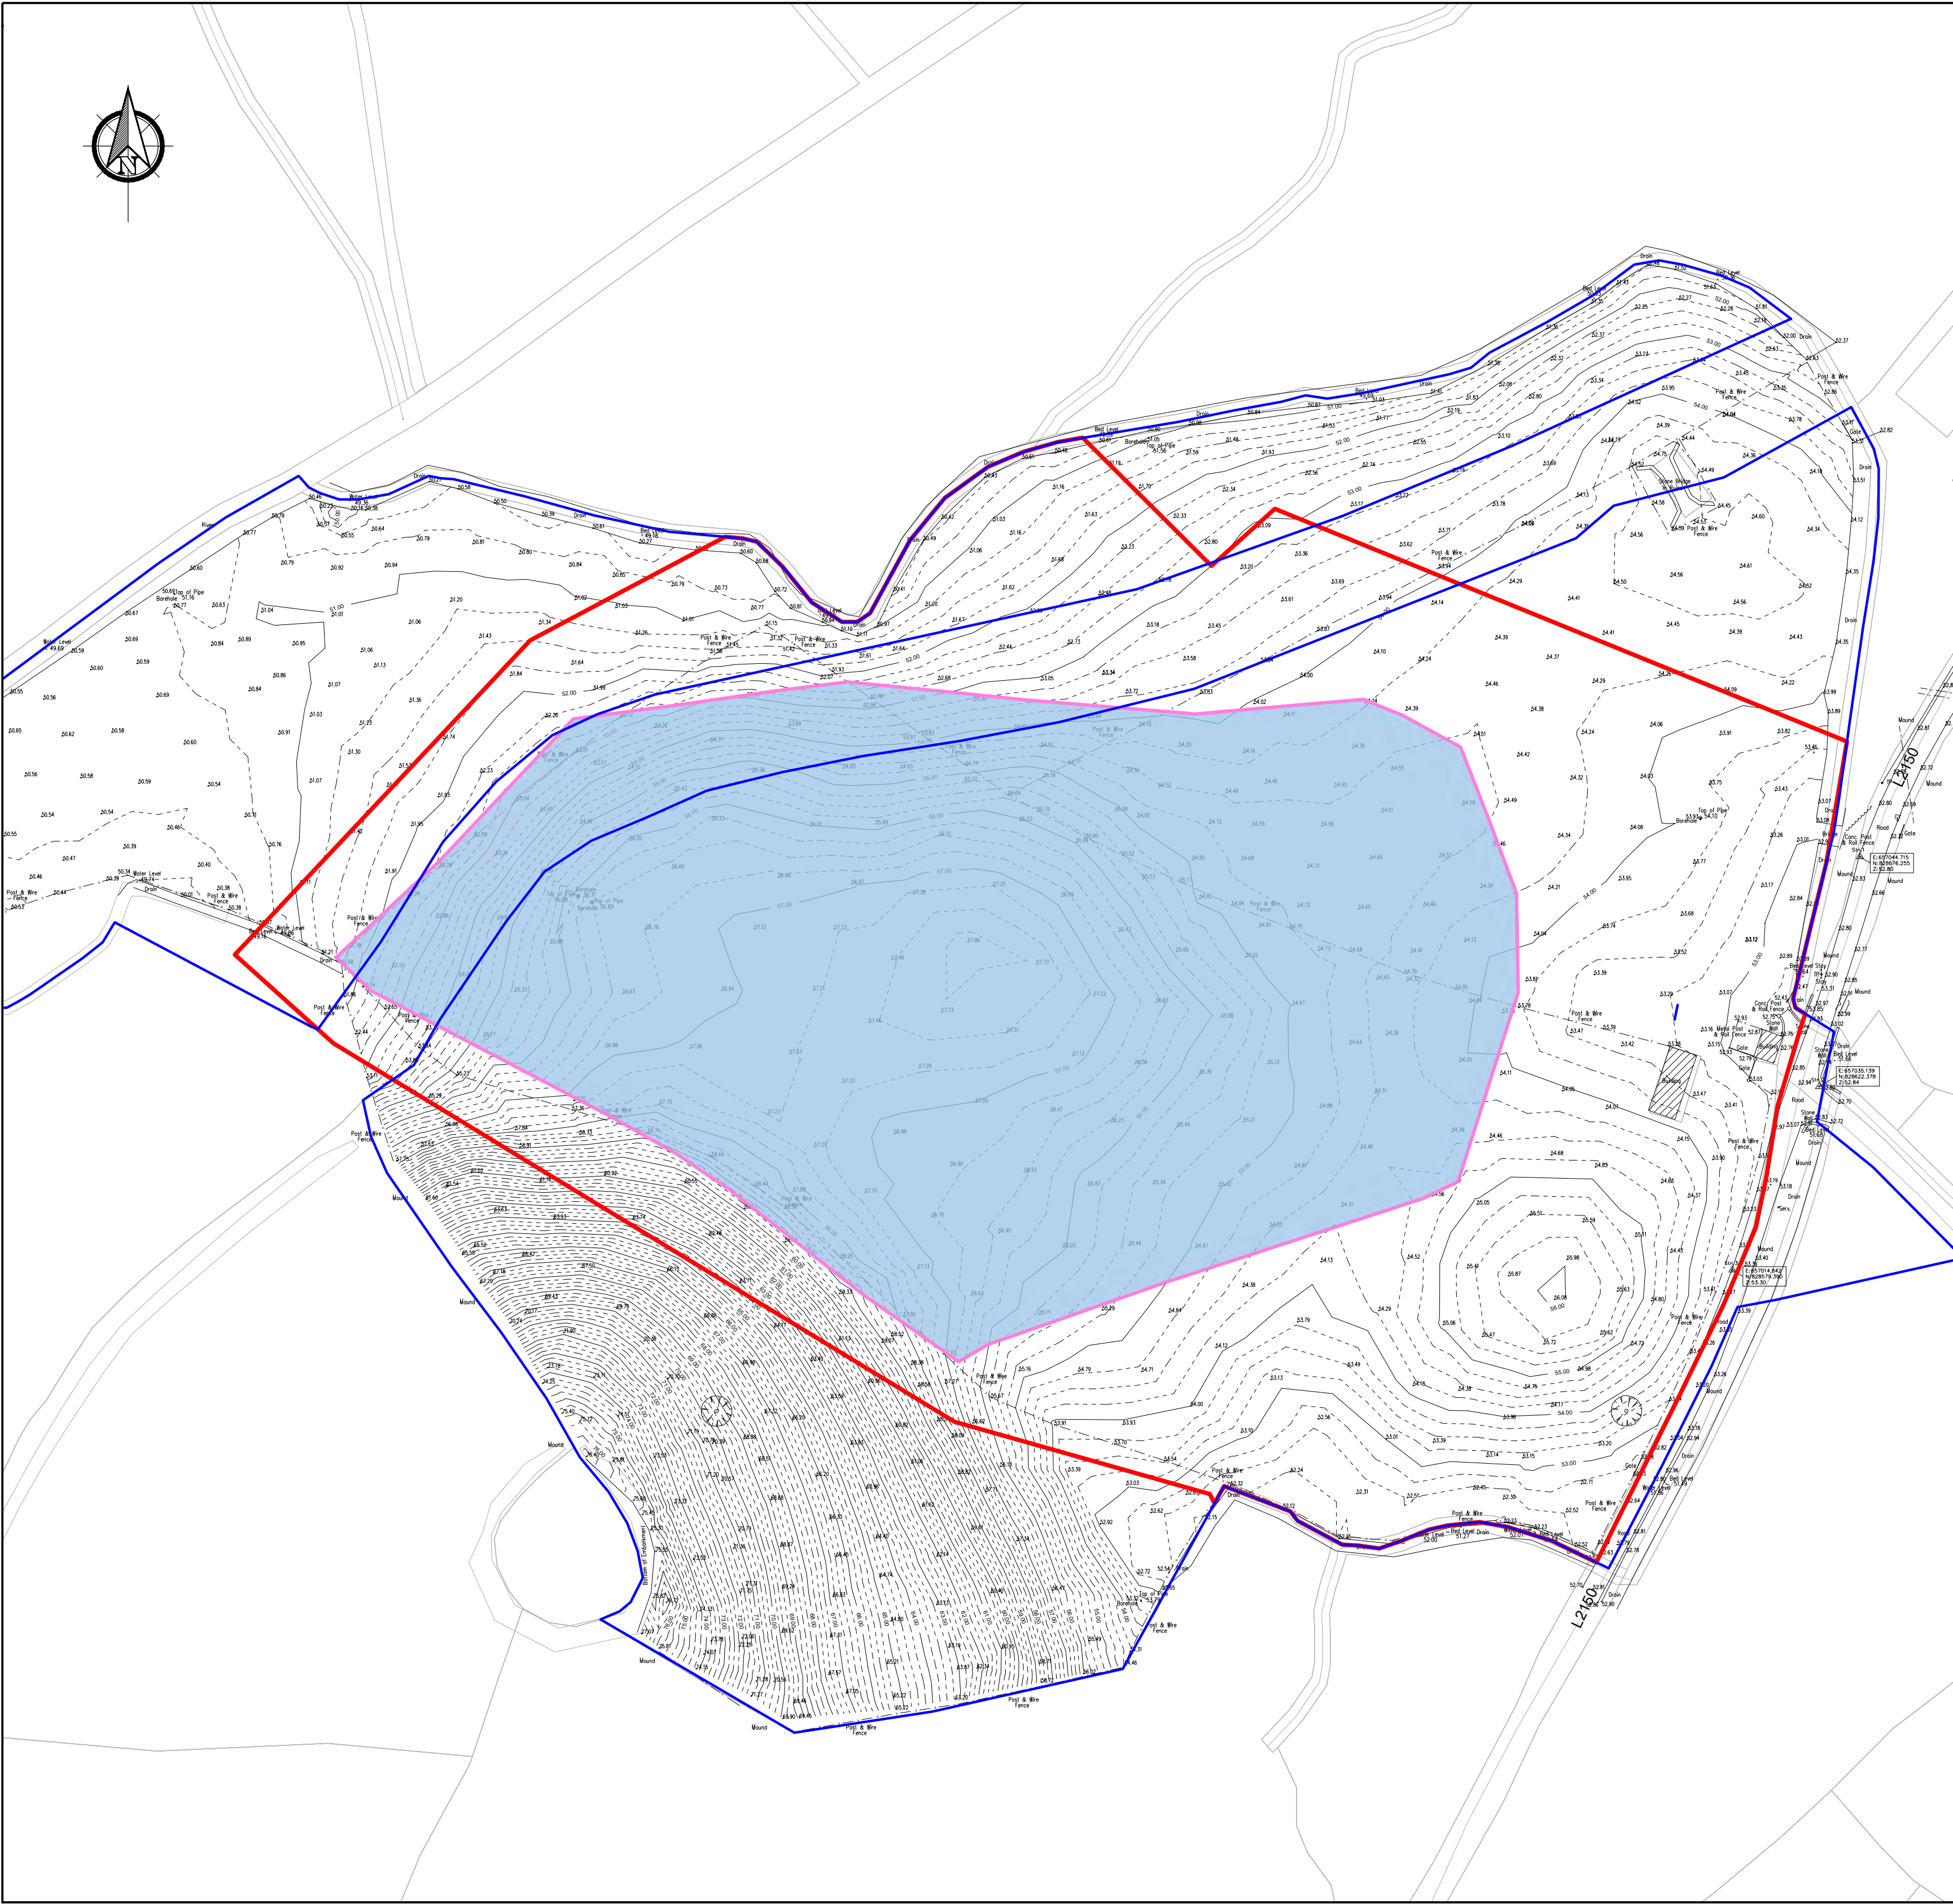

SITE LAYOUT
Scale 1:1000

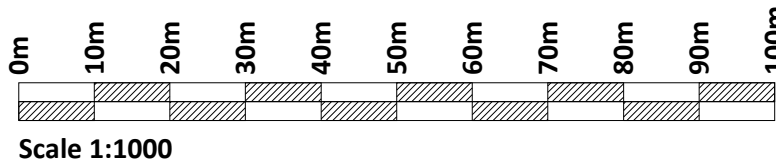

If Applicable : Ordnance Survey Ireland Licence No. CYAL50221678 © Ordnance Survey Ireland and Government of Ireland


Rev.	Description	App By	Date
P01	ISSUE FOR PLANNING APPLICATION	JON	21.08.26

PROJECT	CLIENT			
KILLYCRONAGHAN HISTORIC LANDFILL	MONAGHAN COUNTY COUNCIL			
SHEET	HEALTH AND SAFETY			
	Date	21.08.26	Project number	P26-140
	Drawn by	SK	Drawing Number	P26140-FT-EGN-XX-DR-CE-0205
	Checked by	JON	Rev	P01


BELOW GROUND

Hazardous Area Classification in accordance with Safety Health and Welfare at Work (Explosive Atmospheres) Regulations 2003 (SI 258 of 2003)	
The Contractor's attention is drawn to recent legislation concerning explosive atmospheres, particularly on landfill sites. Schedule 1 of these Regulations classify hazardous places in terms of zones, on the basis of the frequency and duration of the occurrence of an explosive atmosphere. These zones are defined as follows:	
Zone 0:	A place in which an explosive atmosphere consisting of a mixture with air of flammable substances in the form of gas, vapour or mist is present continuously or for long periods or frequently.
Zone 1:	A place in which an explosive atmosphere consisting of a mixture with air of flammable substances in the form of gas, vapour or mist is likely to occur in normal operation occasionally.
Zone 2:	A place in which an explosive atmosphere consisting of a mixture with air of flammable substances in the form of gas, vapour or mist is not likely to occur in a normal operation but, if it does occur, will persist for a short period only.
For the purposes of this contract, with landfill gas as the flammable substance, the following zoning will apply:	
Zone 0:	All active landfill faces and excavations into the existing waste; all side risers, monitoring sleeves, passive gas vents, extraction wells and any services connected directly to the waste mass; all access chambers, manholes, pipe runs and ducting servicing landfill cells; areas which have temporary or intermediate capping; and any areas where methane gas is present continuously or for long periods or frequently. The Zone 0 classification shall extend around the perimeter of the areas described above by 3 m.
Zone 1:	All remaining areas of the landfill excluding permanent and vented buildings.
Zone 2:	All other areas not included in Zone 1.


- Legend
- Planning Application Site Boundary (6.29Ha)
 - Proposed Landfill Capping Boundary (2.99Ha)
 - Lands within the Applicants Ownership (8.93Ha)

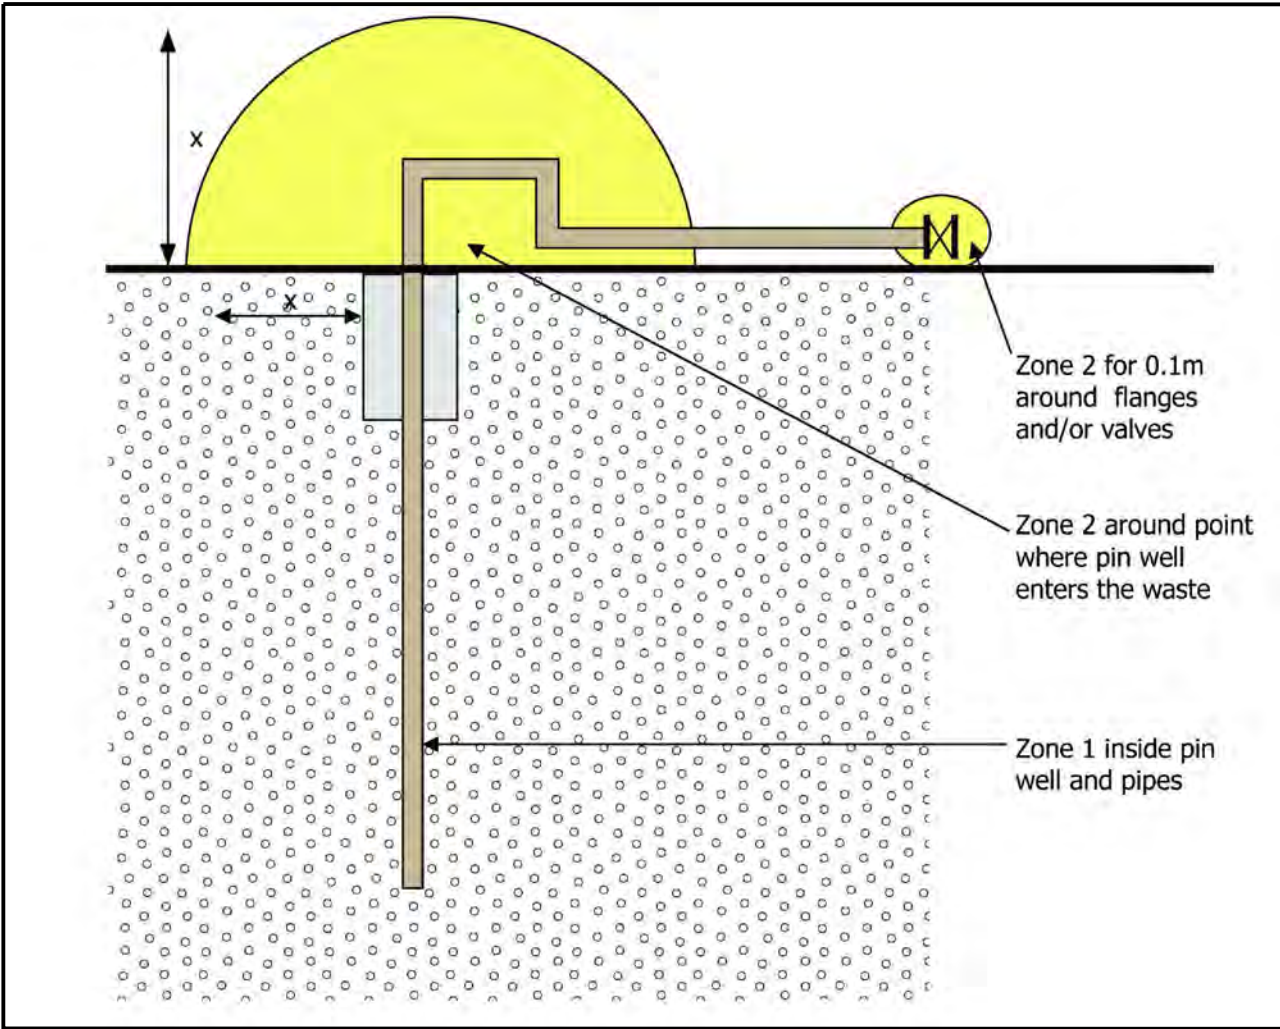

GAS WELLS

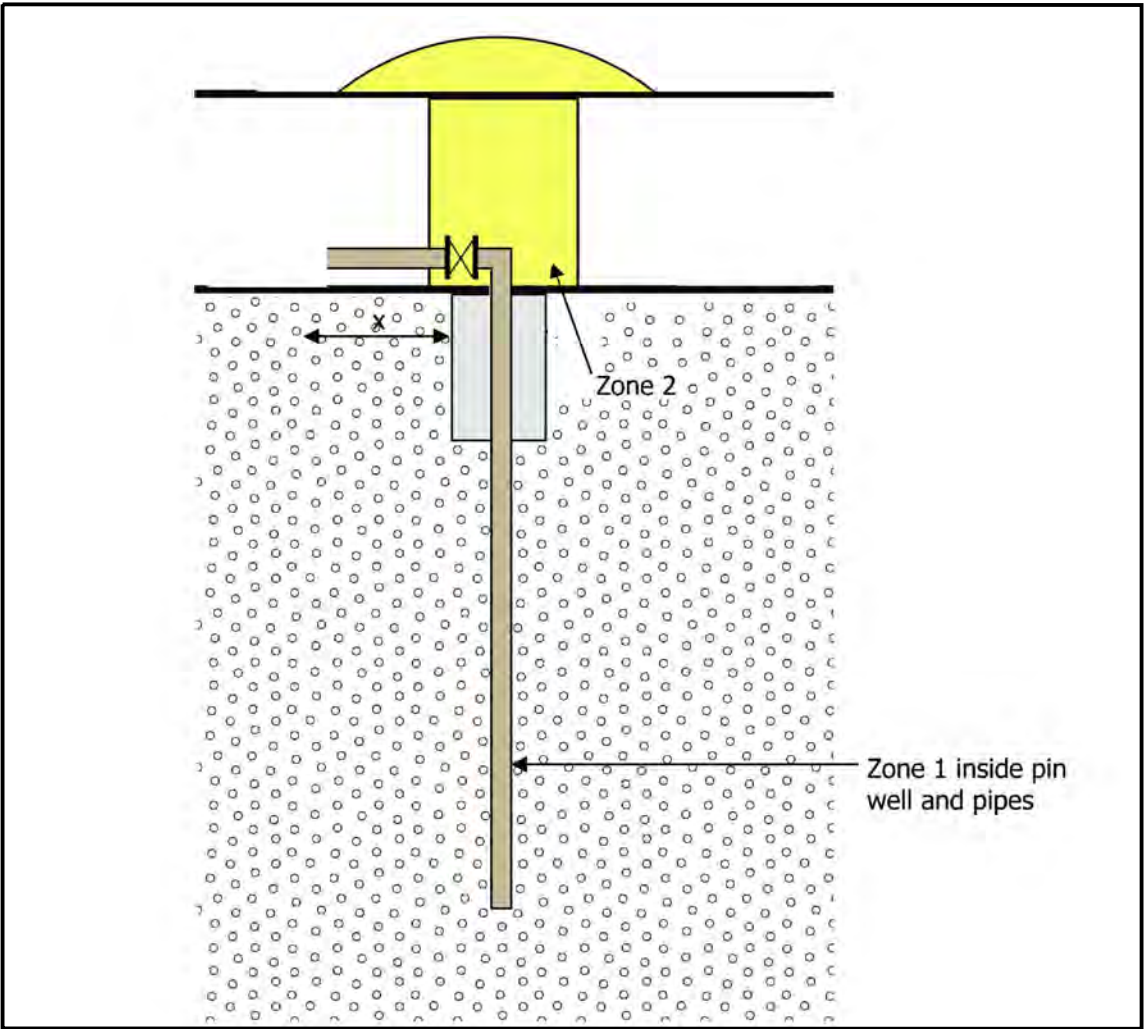


WELL HEADS

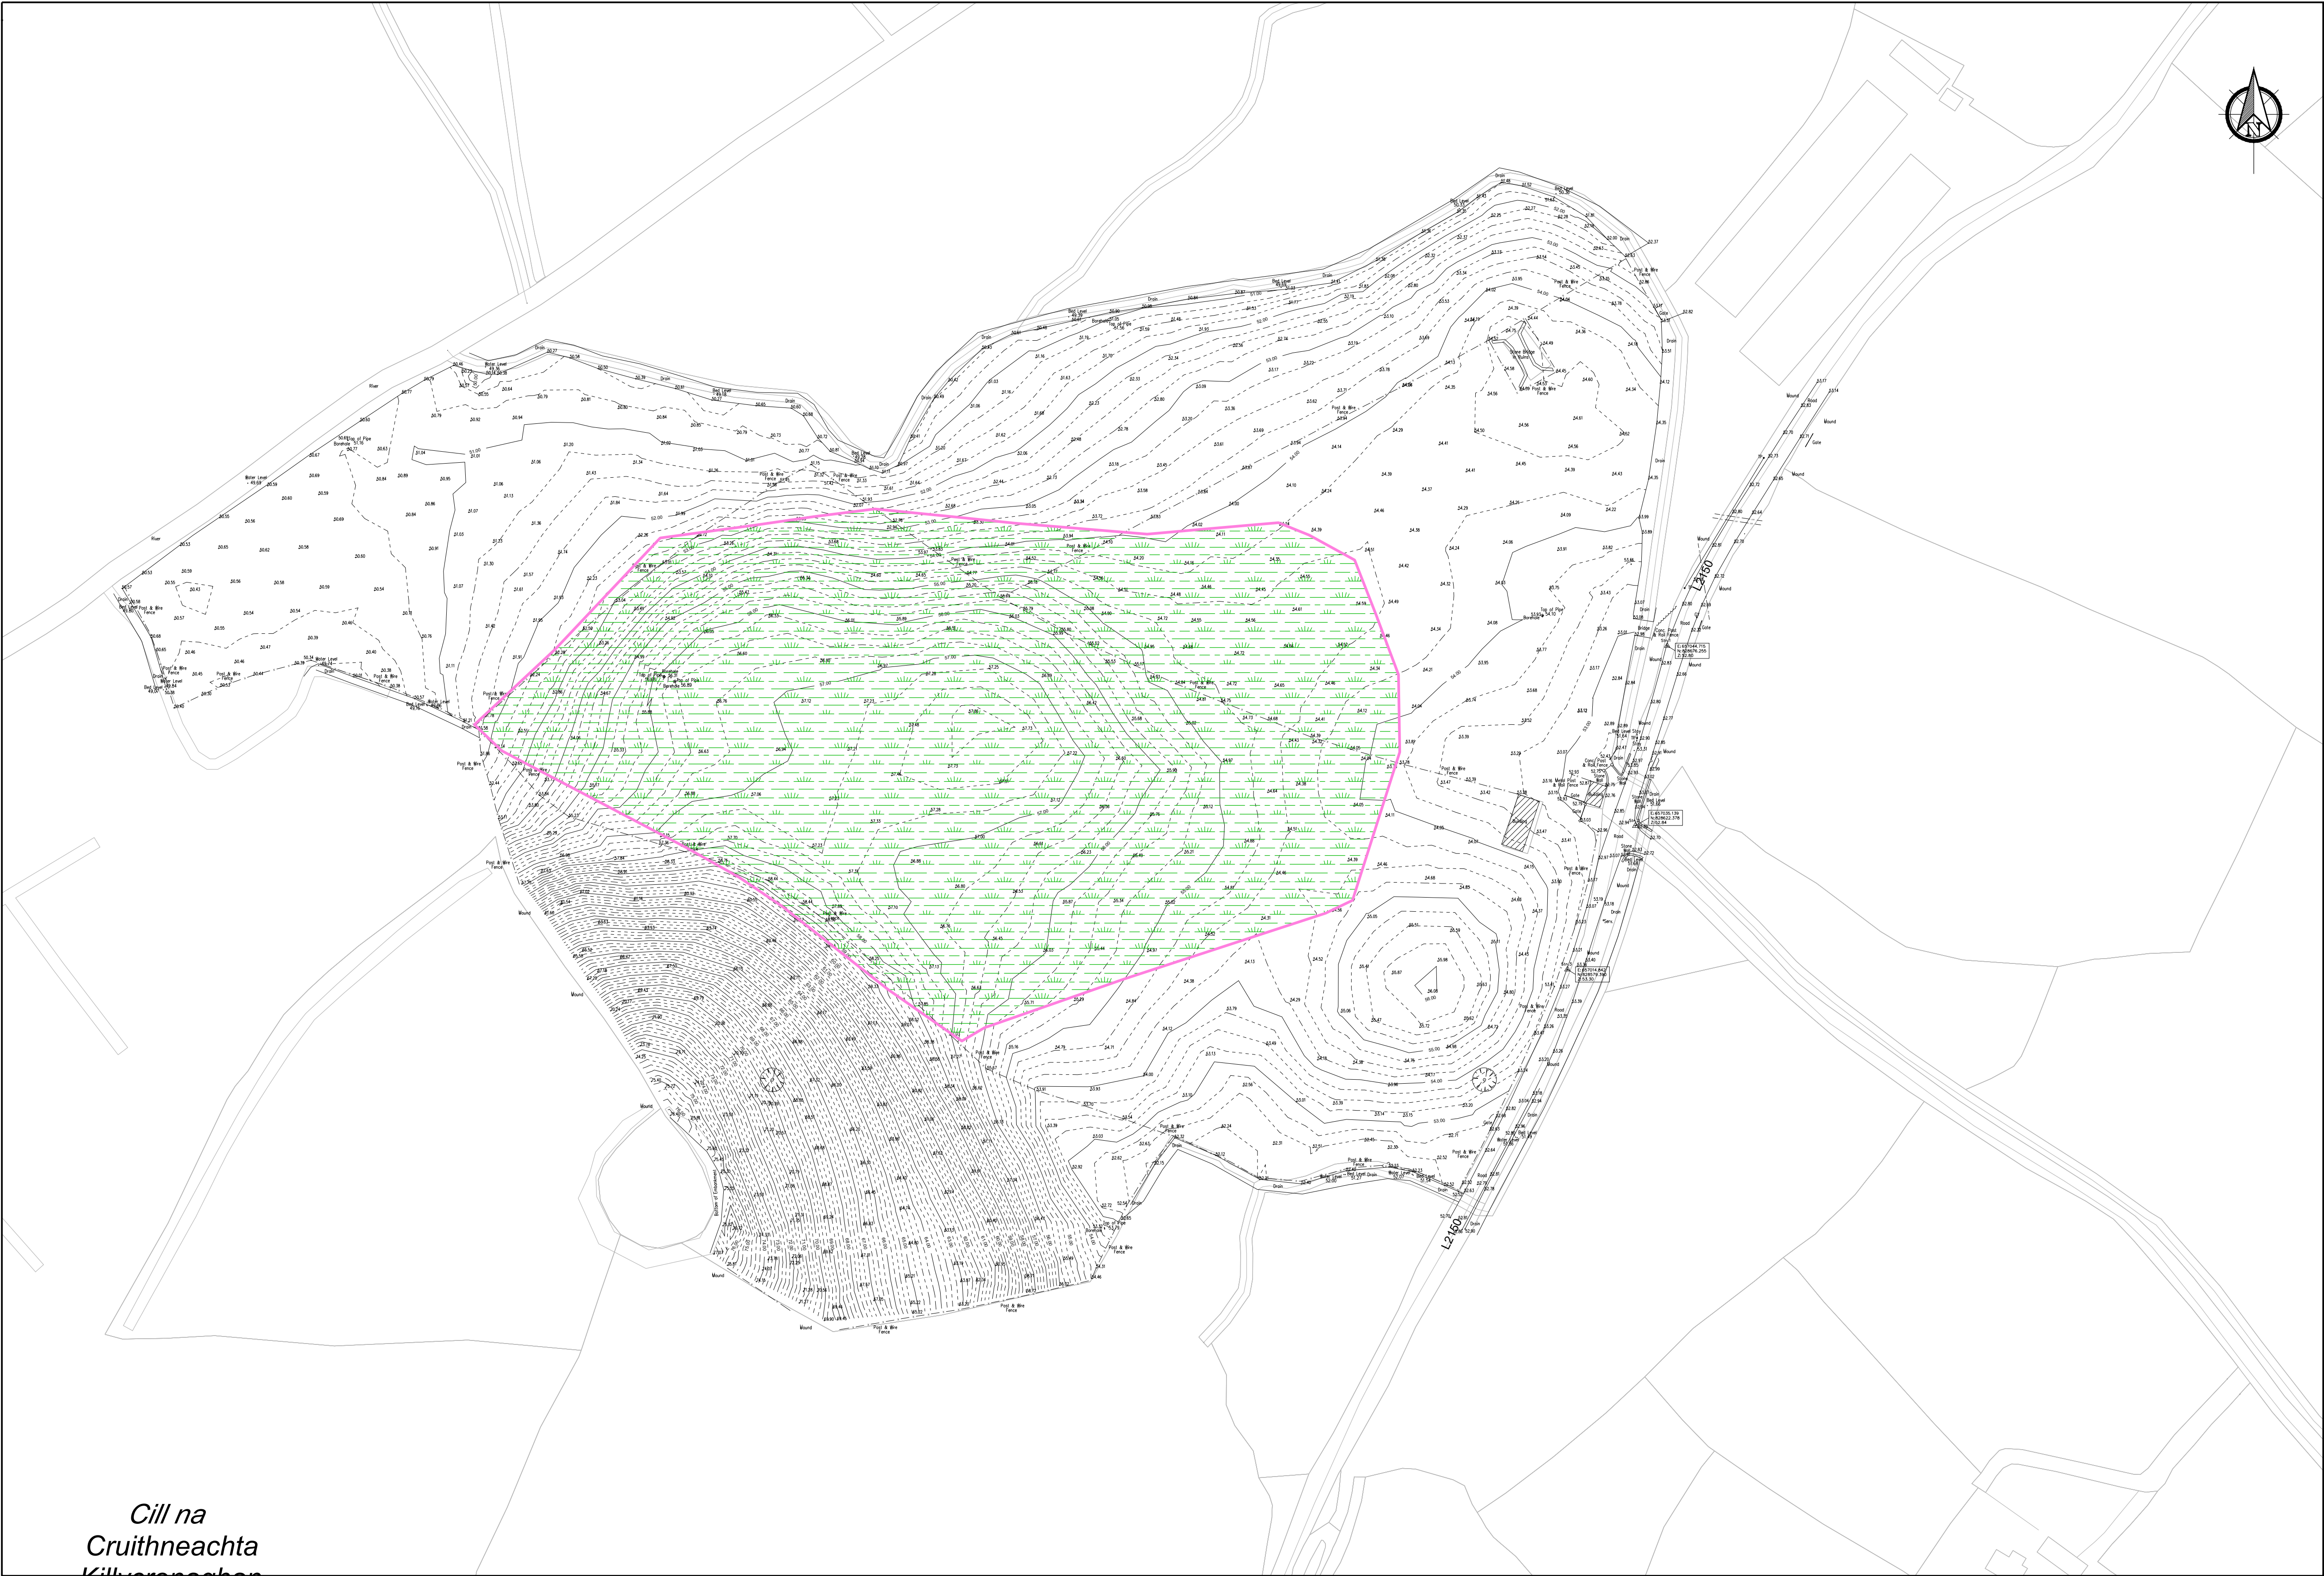

Legend

Proposed Landfill Capping Boundary (2.99Ha)

Vegetation Site Clearance

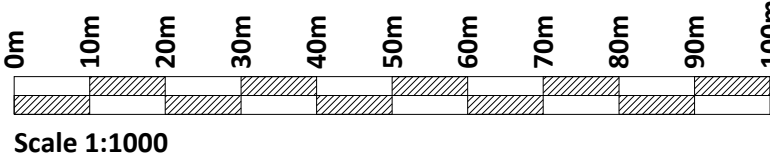

If Applicable : Ordnance Survey Ireland Licence No. CYAL50221678 © Ordnance Survey Ireland and Government of Ireland

FEHILY
TIMONEY

Cork | Dublin | Carlow


www.fehilytimoney.ie

No part of this document may be reproduced or transmitted in any form or stored in any retrieval system of any nature without the written permission of Fehily Timoney & Company as copyright holder except as agreed for use on the project for which the document was originally issued. Do not scale. Use figured dimensions only. If in doubt - Ask!

Rev.	Description	App By	Date
P01	ISSUE FOR PLANNING APPLICATION	JON	21.08.26

PROJECT	KILLYCRONAGHAN HISTORIC LANDFILL			CLIENT	MONAGHAN COUNTY COUNCIL		
SHEET	SITE CLEARANCE PLAN			Date	21.08.26	Project number	P26-140
				Drawn by	SK	Drawing Number	P26140-FT-EGN-XX-DR-CE-0206
				Checked by	JON	Rev	P01

O:\ACAD\2026\P26-140\P26140-FT-EGN-XX-DR-CE-0206

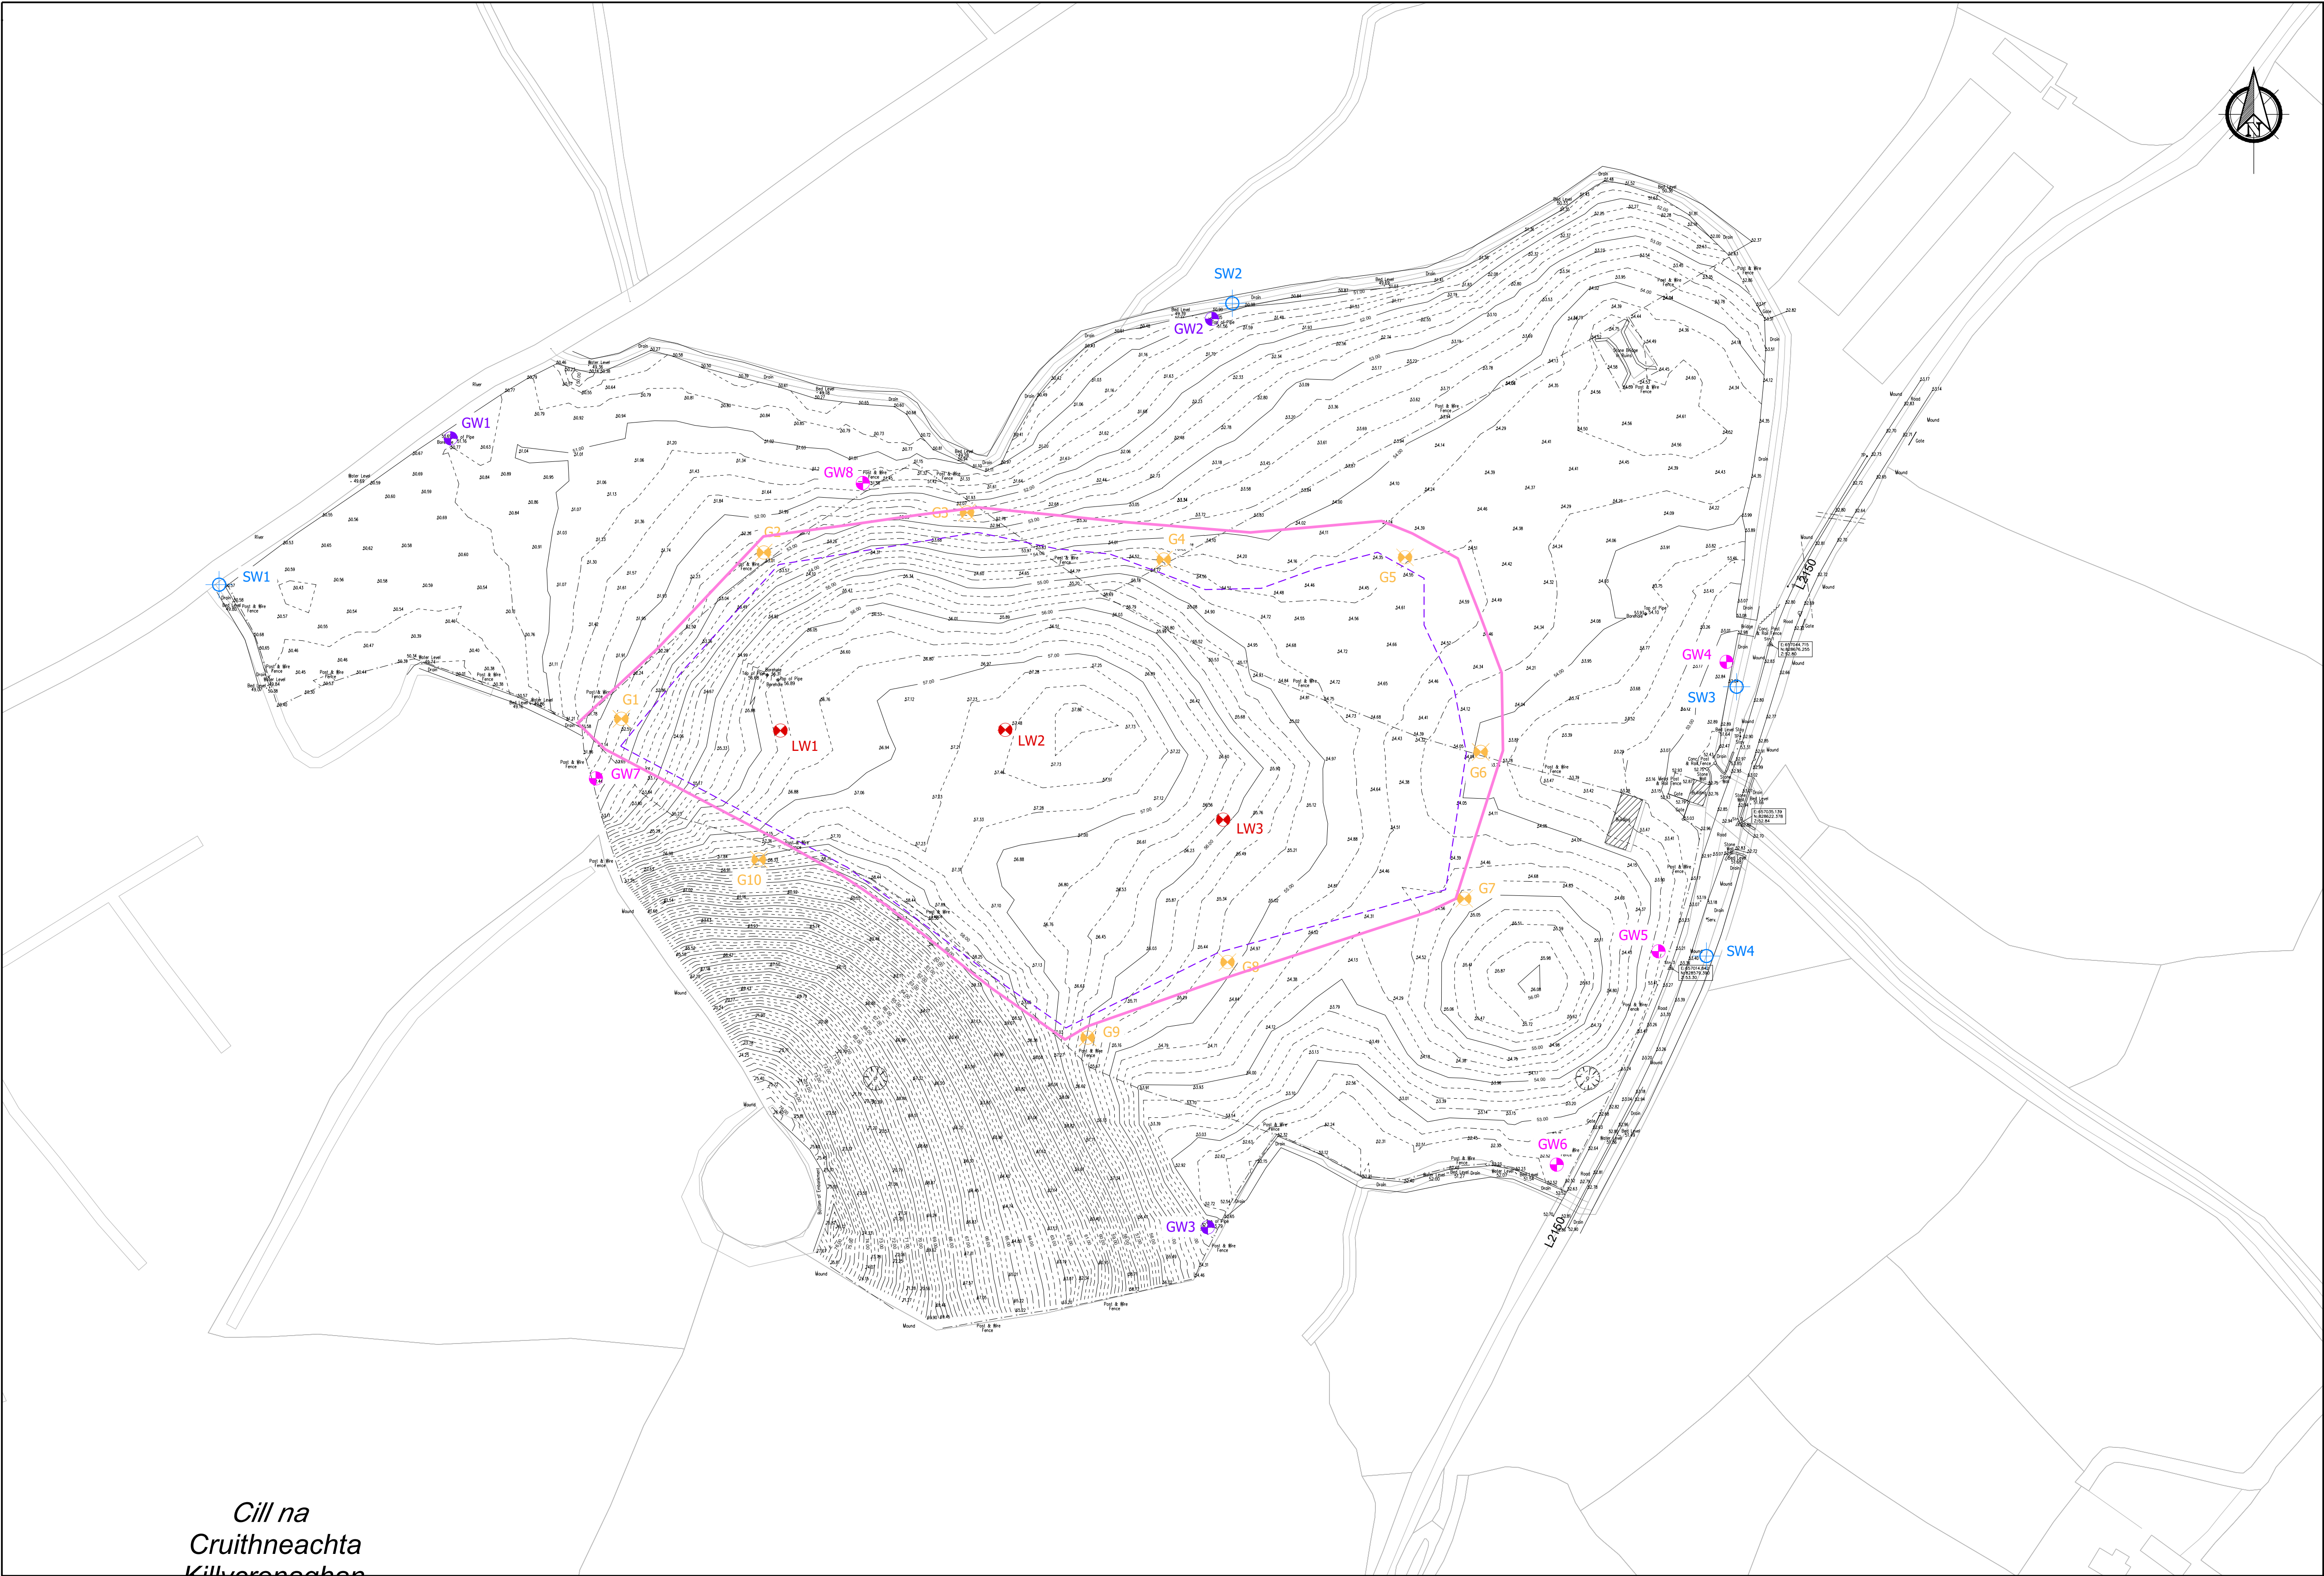


- Legend**
- Proposed Landfill Capping Boundary (2.99Ha)
 - Waste Boundary
 - Existing Groundwater Monitoring Locations
 - Existing Surface Water Monitoring Points
 - Proposed Groundwater Monitoring Points
 - Proposed Leachate Monitoring Points
 - Proposed Gas Monitoring Points

Cill na
Cruithneachta
Killycronaghan

EXISTING AND PROPOSED MONITORING LOCATIONS

Scale 1:1000

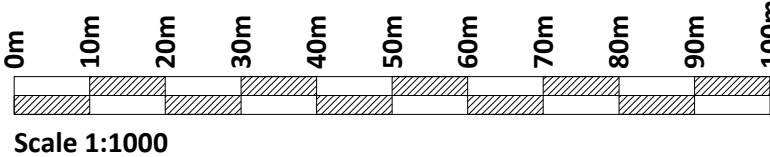

If Applicable : Ordnance Survey Ireland Licence No. CYAL50221678 © Ordnance Survey Ireland and Government of Ireland




No part of this document may be reproduced or transmitted in any form or stored in any retrieval system of any nature without the written permission of Fehily Timoney & Company as copyright holder except as agreed for use on the project for which the document was originally issued. Do not scale. Use figured dimensions only. If in doubt - Ask!


Rev.	Description	App By	Date
P01	ISSUE FOR PLANNING APPLICATION	JON	21.08.26

PROJECT	CLIENT		
KILLYCRONAGHAN HISTORIC LANDFILL	MONAGHAN COUNTY COUNCIL		
SHEET	Date	Project number	Scale (@ A1-)
EXISTING AND PROPOSED MONITORING LOCATIONS	21.08.26	P26-140	1:1000
	Drawn by	Drawing Number	Rev
	SK	P26140-FT-EGN-XX-DR-CE-0207	P01
	Checked by	JON	

O:\ACAD\2026\P26-140\P26140-FT-EGN-XX-DR-CE-0207

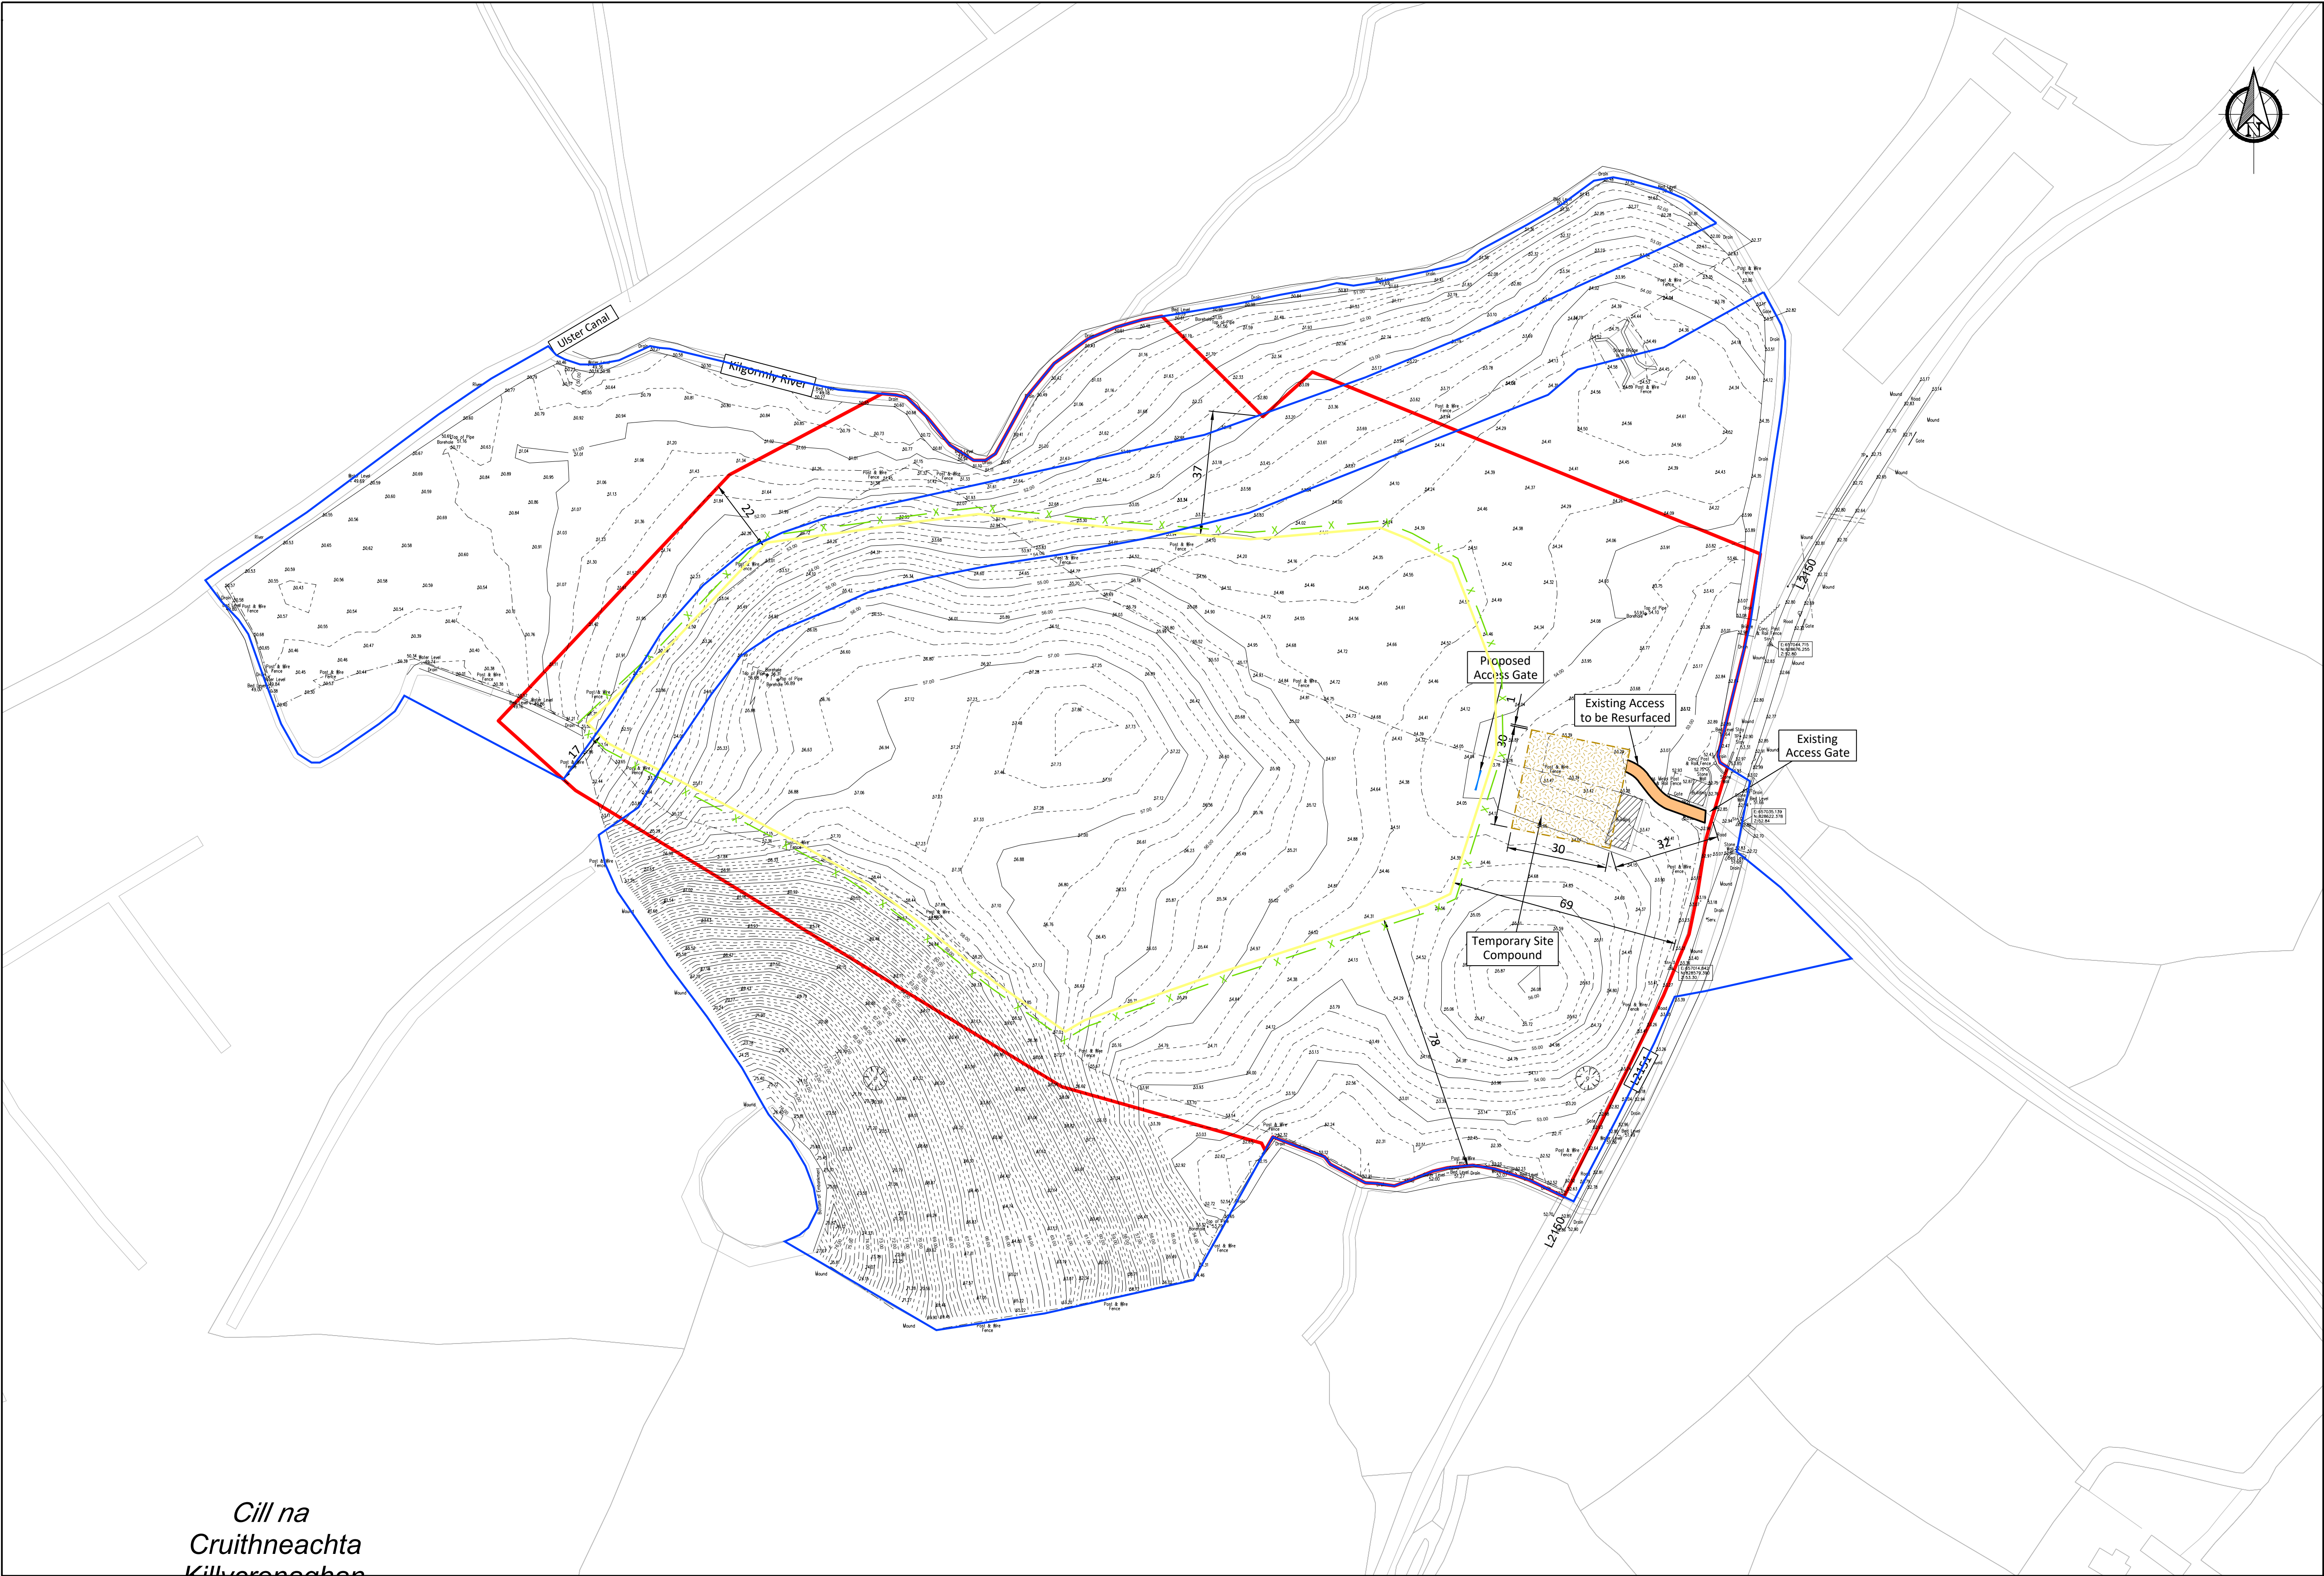

- Legend
- Planning Application Site Boundary (6.29Ha)
 - Lands within the Applicants Ownership (8.93Ha)
 - Proposed Stock Proof Fence
 - Proposed Access Gate
 - Proposed Temporary Contractor Compound
 - Proposed Silt Fence

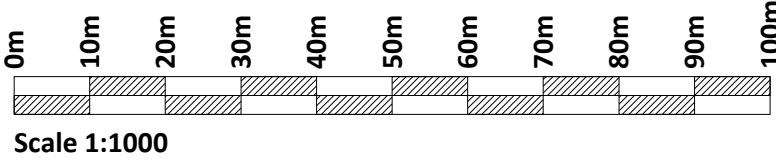


If Applicable : Ordnance Survey Ireland Licence No. CYAL50221678 © Ordnance Survey Ireland and Government of Ireland

PROPOSED SITE LAYOUT
Scale 1:1000

Rev.	Description	App By	Date
P01	ISSUE FOR PLANNING APPLICATION	JON	21.08.26


PROJECT	CLIENT		
KILLYCRONAGHAN HISTORIC LANDFILL	MONAGHAN COUNTY COUNCIL		
SHEET	Date	21.08.26	Project number
			P26-140
	Drawn by	SK	Drawing Number
	Checked by	JON	P26140-FT-EGN-XX-DR-CE-0208
PROPOSED SITE LAYOUT		Scale (@ A1-)	Rev
		1:1000	P01

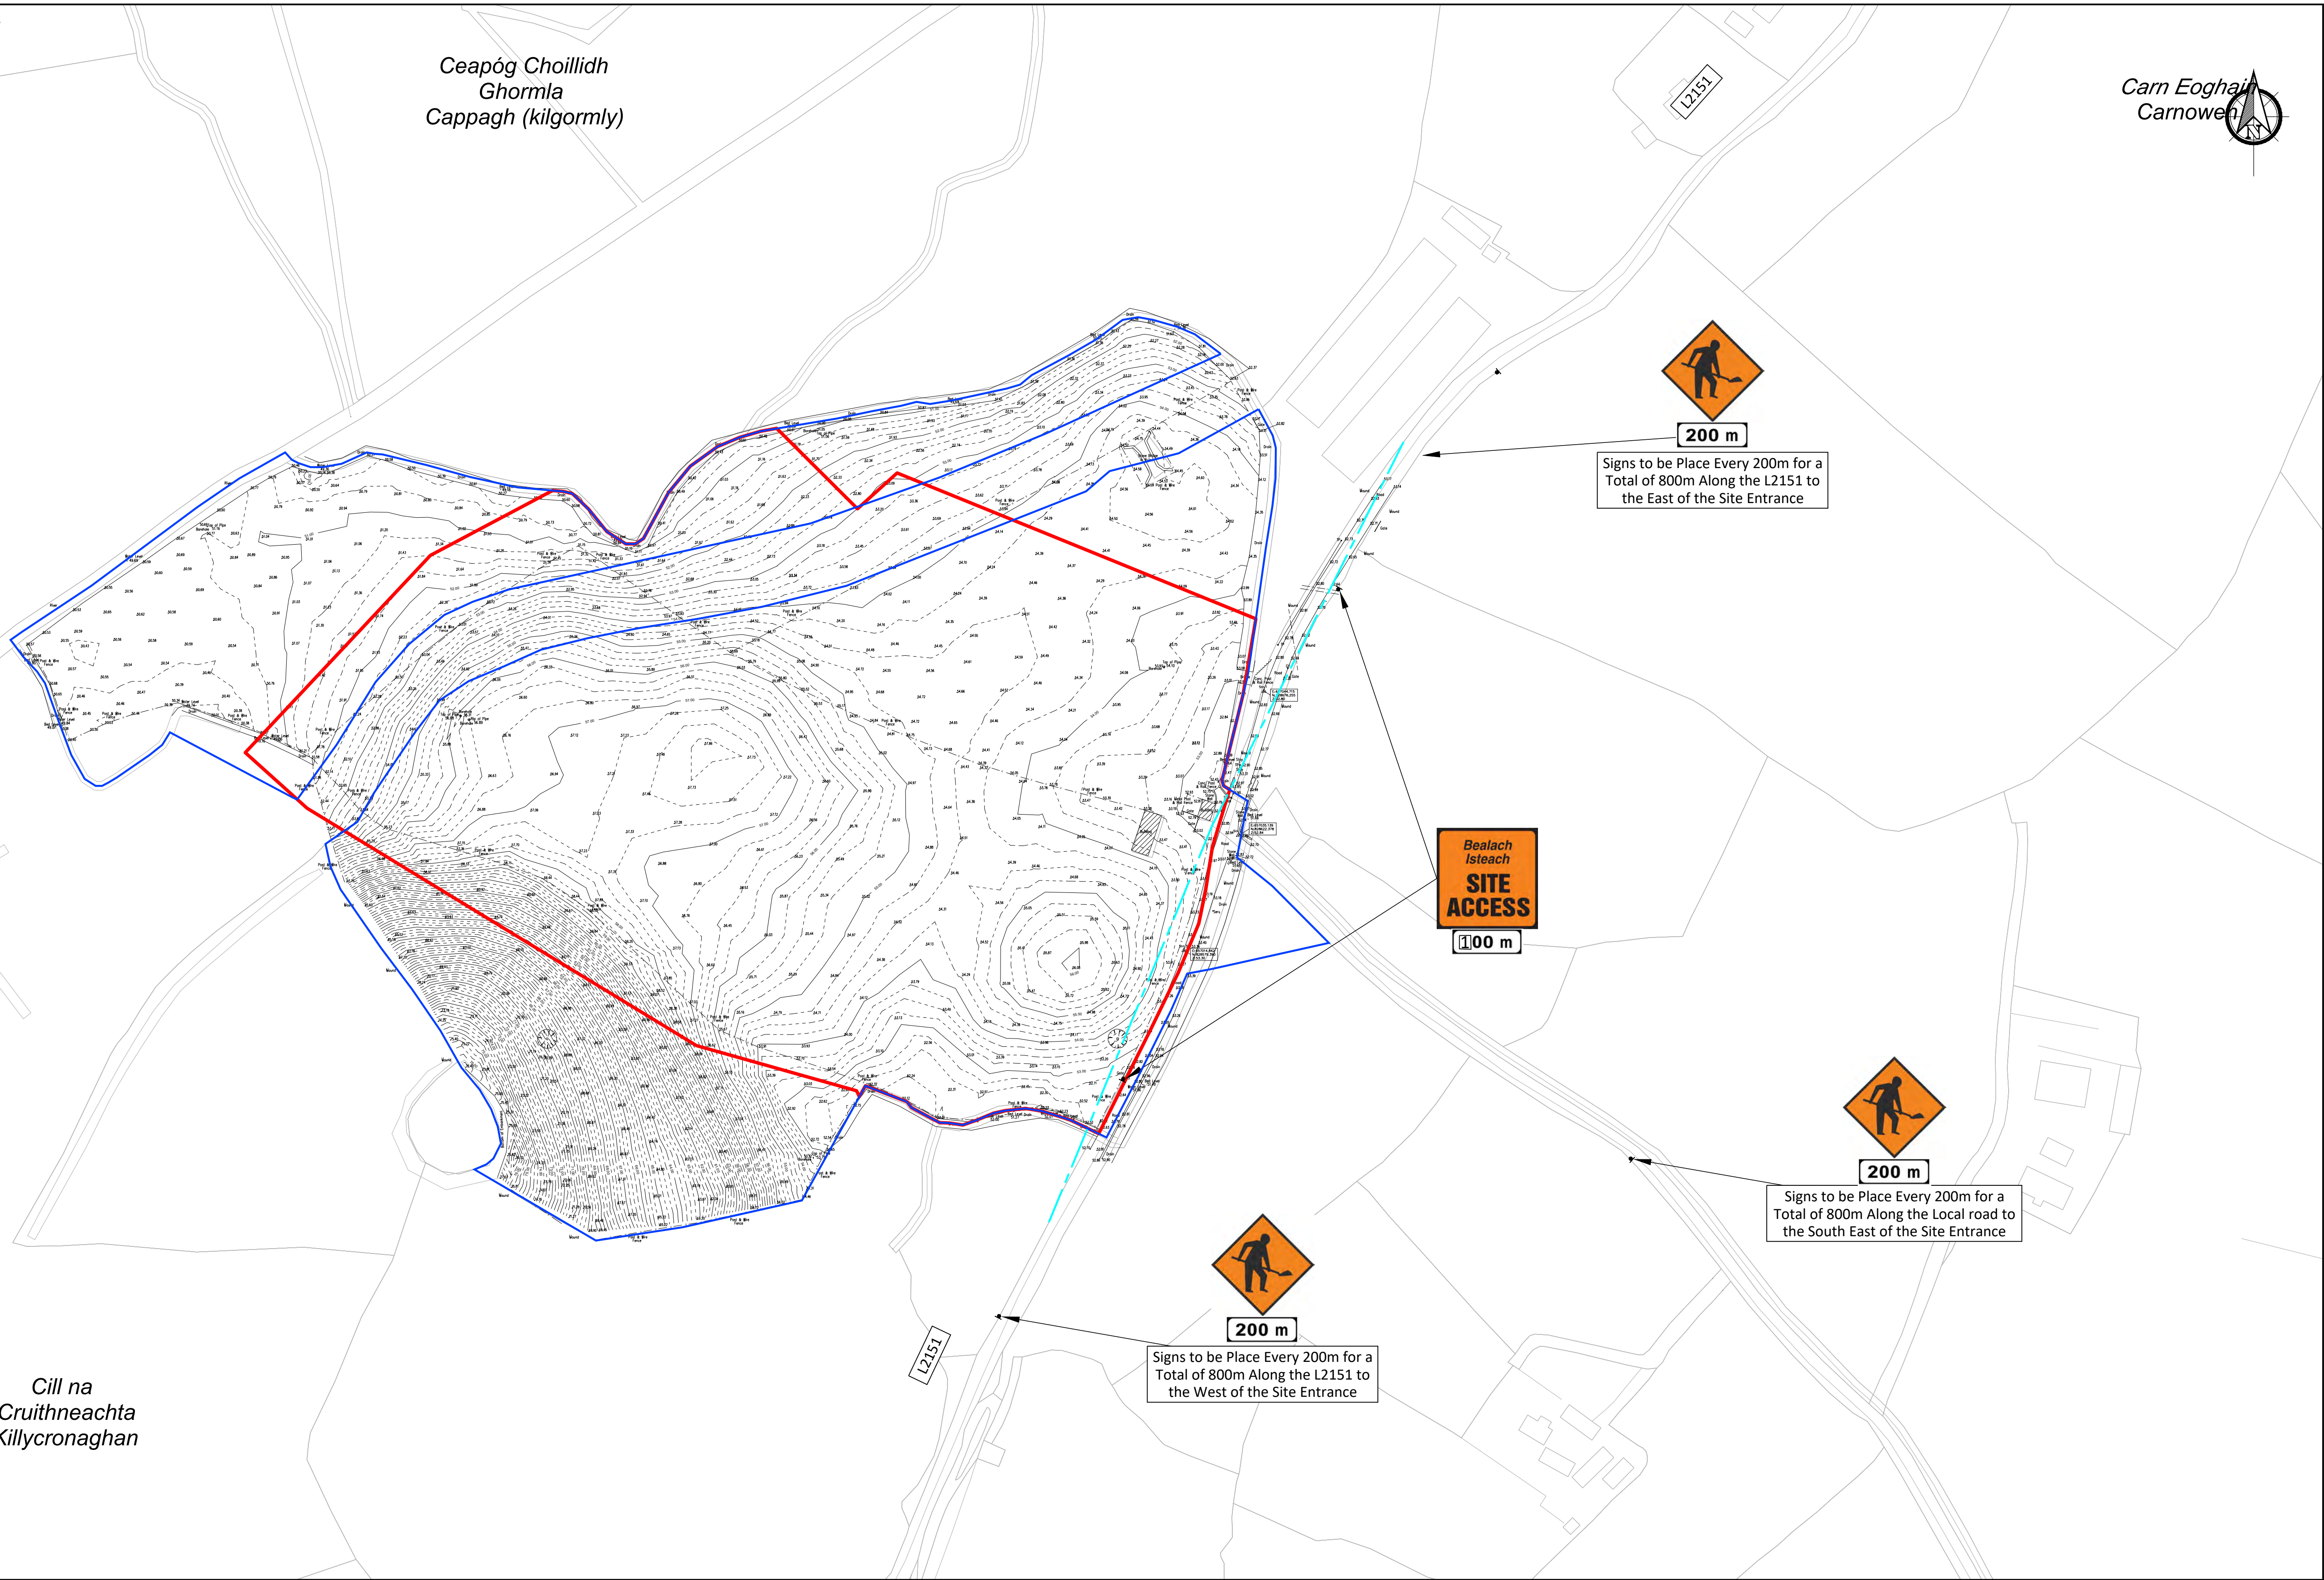

- Legend**
- Planning Application Site Boundary (6.29Ha)
 - Lands within the Applicants Ownership (8.93Ha)
 - Sight Lines (160m)
- Notes:**
- Planning Stage Construction Traffic Management Plan Prepared for information/illustrative purposes only. Final traffic management plan subject to contractor design. Health and Safety Requirements. Proposed Traffic Management Plan to be to be agreed with Monaghan County Council prior to undertaking of works.
 - This Traffic Management Plan may only be implemented by a Temporary Traffic Operations Supervisor (TTOS) who must carry out a site risk assessment to modify (if necessary) the measures described to suit actual site conditions before implementation.
 - This TTOS must be in position of the valid Construction Skills Registration Card 'Signing, Lighting and Guarding at Roadworks' Construction Regulations 2006.
 - The TTOS to determine exact position of signs considering the site specifics.
 - In order that the requirements as set per Section17(2) 2005 Act are satisfied, further alteration to the plan must be advised by the PSDP as per Construction Regulations 2006 PS 5, Regs 16-17 and Reg 97 (2a & 2b) respectively. In addition the PSCS should further direct any changes as the project progresses.
 - All works are to be carried out in accordance with the local authority requirements and to be included in the site specific Safety & Health plan.
 - Site inspections and maintenance of the Temporary Traffic Management Layout is to be conducted on a daily basis to ensure the safety and integrity of the design.
 - Temporary signs supports or stands should be designed in accordance with Specification TS4.
 - Contractor to carry out a site risk assessment prior to the installation of the Traffic Management Plan to ensure that conditions reflect those considered for planning design post submission.
 - All signs used for this Traffic Management Plan must comply with Chapter 8 of Traffic Signs Manual latest edition. WK 052 / WK 053 to be used when a designated works access is required. refer to CH.8 for usage. Banksmen to manage site access & egress.
 - The absolute minimum width allowed for pedestrians is 1.2m and for a oneway cycle tracks is 1.25m
 - Safety barriers used for this TMP must comply with NRA TD 19 and is EN 1317.


DRAFT PLANNING STAGE - TRAFFIC MANAGEMENT PLAN
Scale 1:1250

If Applicable : Ordnance Survey Ireland Licence No. CYAL50221678 © Ordnance Survey Ireland and Government of Ireland


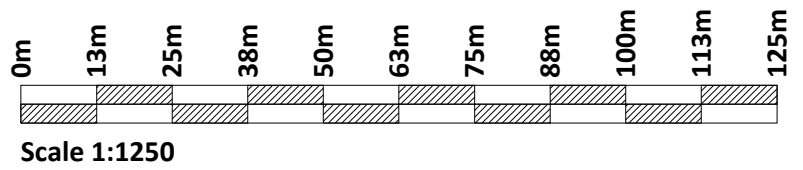


Rev.	Description	App By	Date
P01	ISSUE FOR PLANNING APPLICATION	JON	21.08.26

PROJECT	CLIENT		
KILLYCRONAGHAN HISTORIC LANDFILL	MONAGHAN COUNTY COUNCIL		
SHEET	DRAFT PLANNING STAGE - TRAFFIC MANAGEMENT PLAN		
Date		21.08.26	Project number
Drawn by		SK	P26-140
Checked by		JON	Drawing Number
			P26140-FT-EGN-XX-DR-CE-0209
			Scale (@ A1-) 1:1250
			Rev
			P01

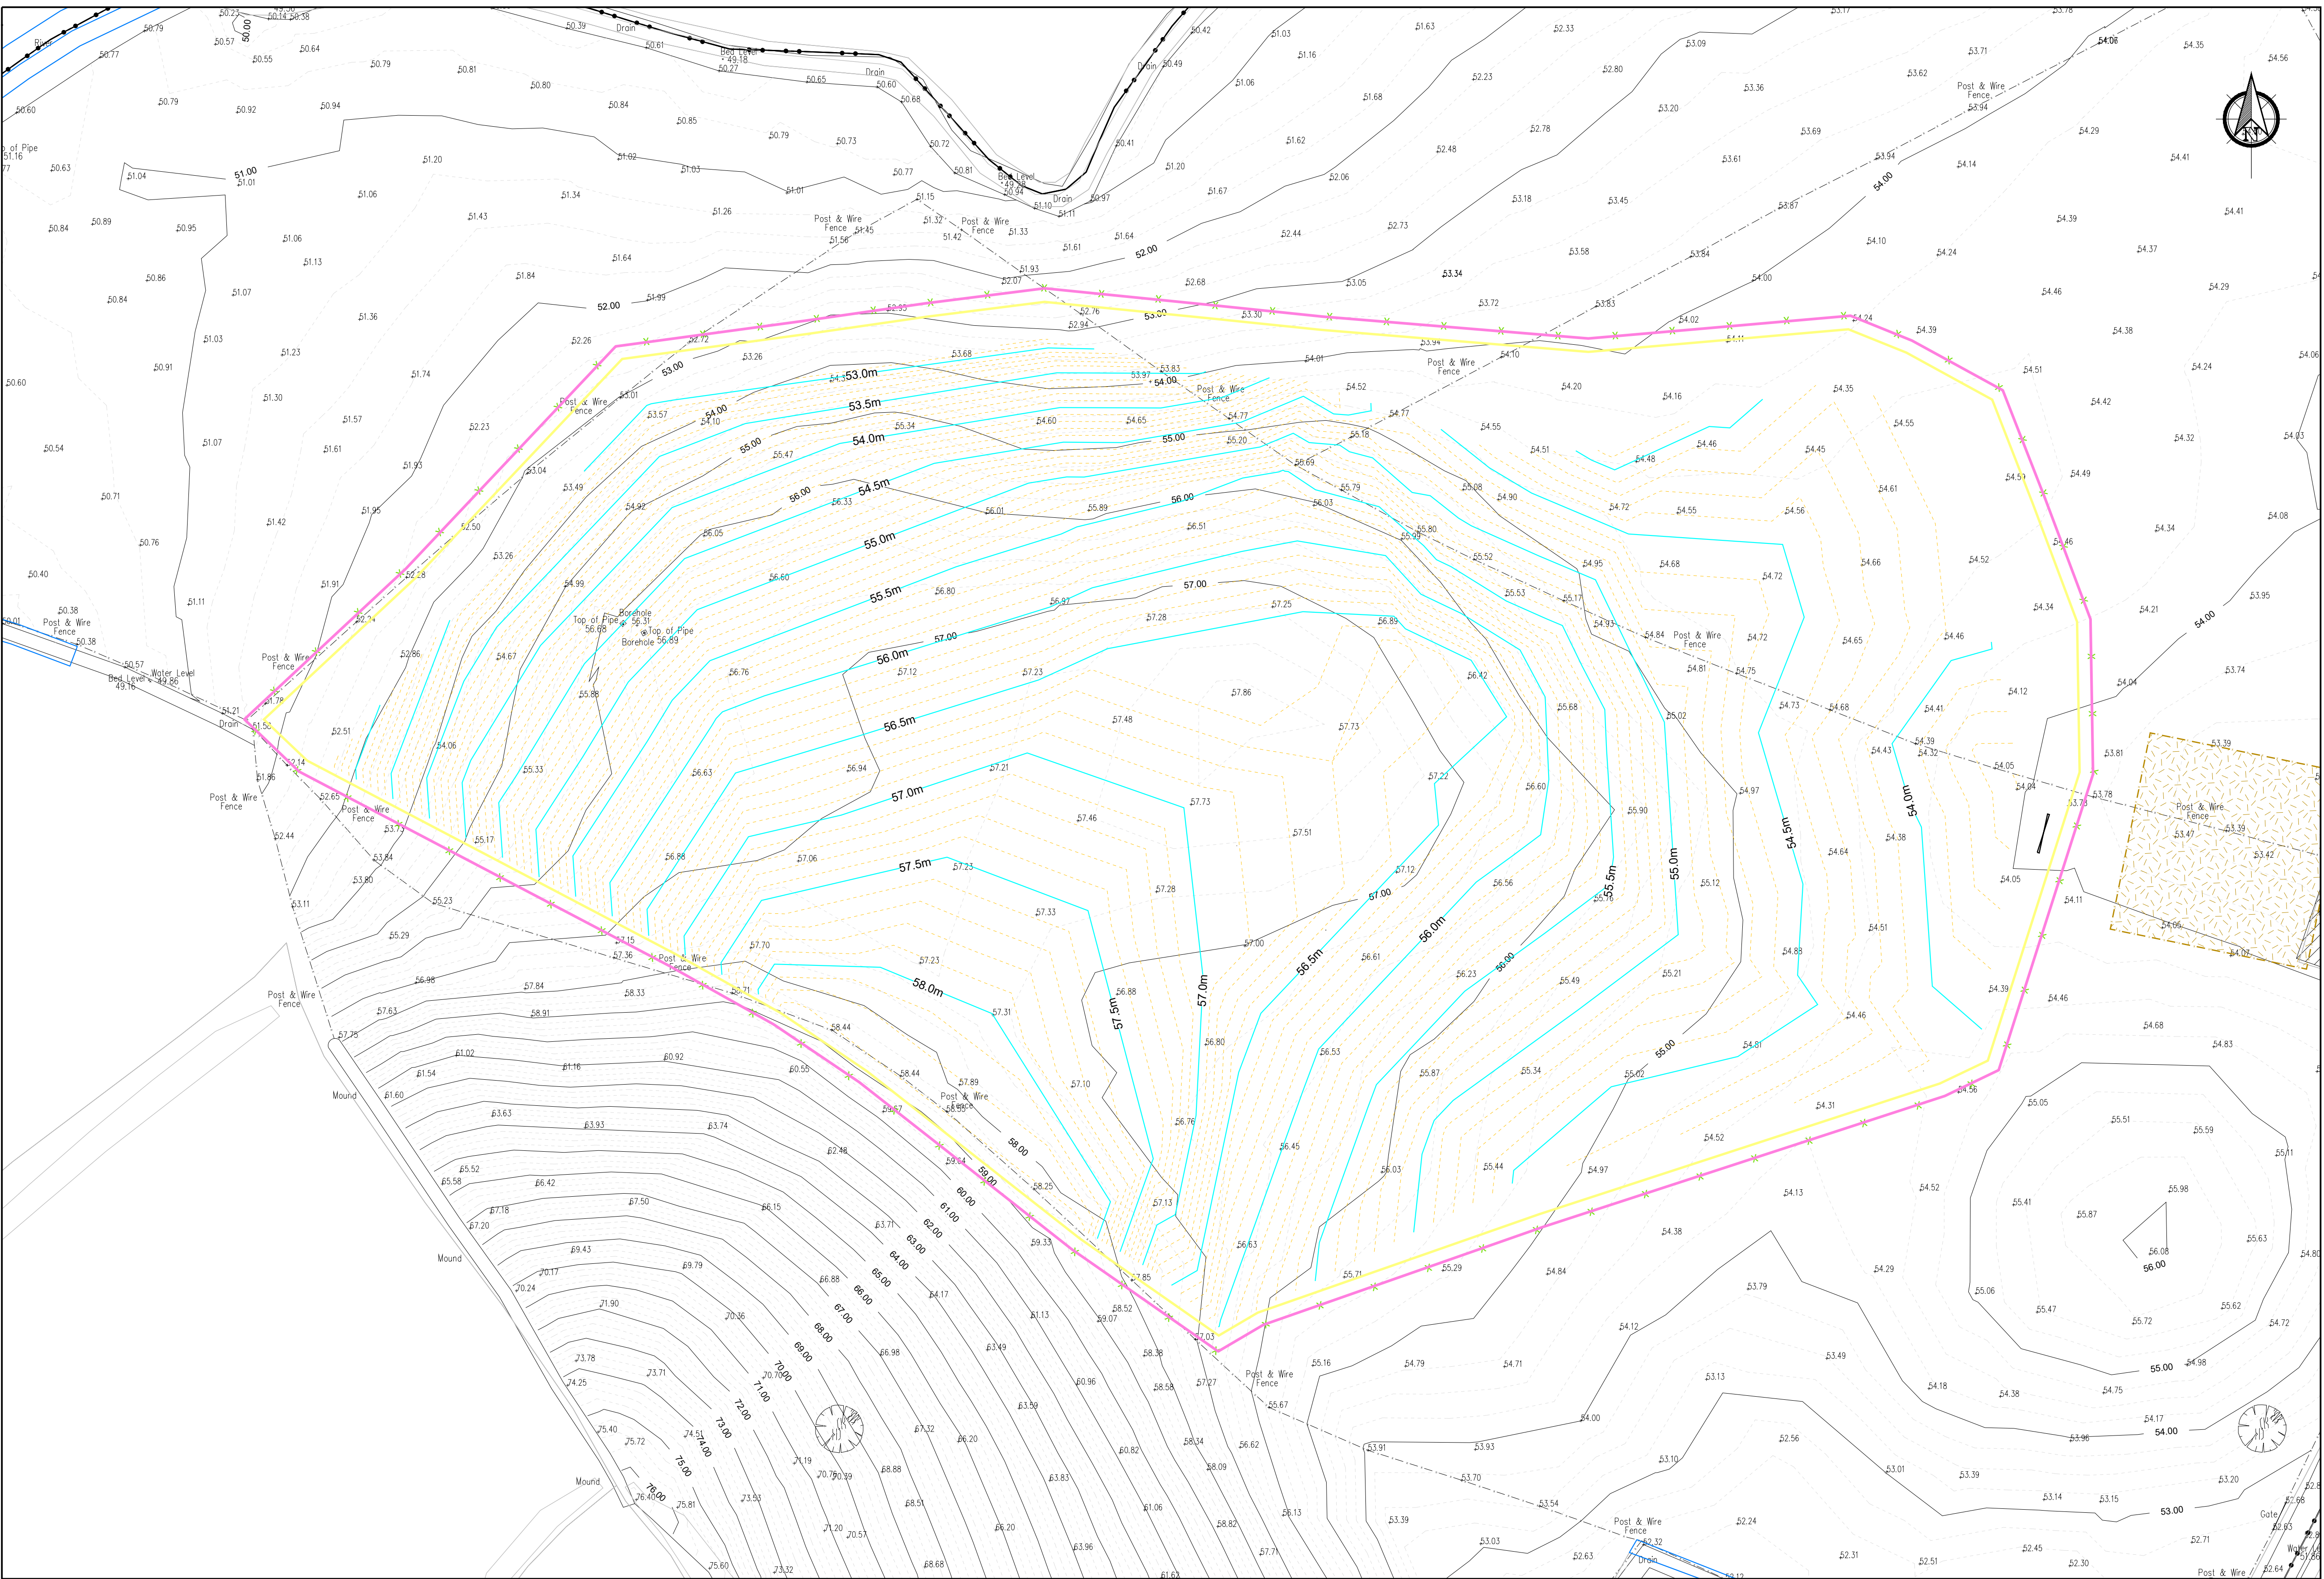

- Legend**
- Proposed Landfill Capping Boundary (2.99Ha)
 - Existing Ground Contour
 - Proposed Formation Level Major Contour
 - Proposed Formation Level Minor Contour
 - Proposed Temporary Contractor Compound

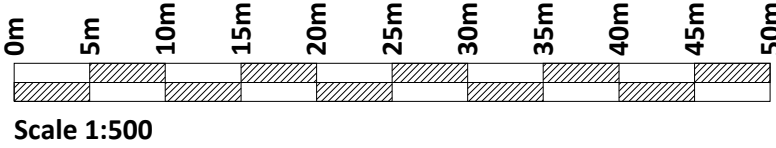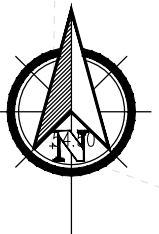

If Applicable : Ordnance Survey Ireland Licence No. CYAL50221678 © Ordnance Survey Ireland and Government of Ireland

PLAN
Scale 1:500




No part of this document may be reproduced or transmitted in any form or stored in any retrieval system of any nature without the written permission of Fehily Timoney & Company as copyright holder except as agreed for use on the project for which the document was originally issued. Do not scale. Use figured dimensions only. If in doubt - Ask!

Rev.	Description	App By	Date
P01	ISSUE FOR PLANNING APPLICATION	JON	21.08.26

PROJECT	CLIENT		
KILLYCRONAGHAN HISTORIC LANDFILL	MONAGHAN COUNTY COUNCIL		
SHEET	Date	21.08.26	Project number
	Drawn by	SK	P26-140
	Checked by	JON	Drawing Number
			P26140-FT-EGN-XX-DR-CE-0301
PROPOSED FORMATION LEVELS		Scale (@ A1-)	Rev
		1:500	P01

O:\ACAD\2026\P26-140\P26140-FT-EGN-XX-DR-CE-0301

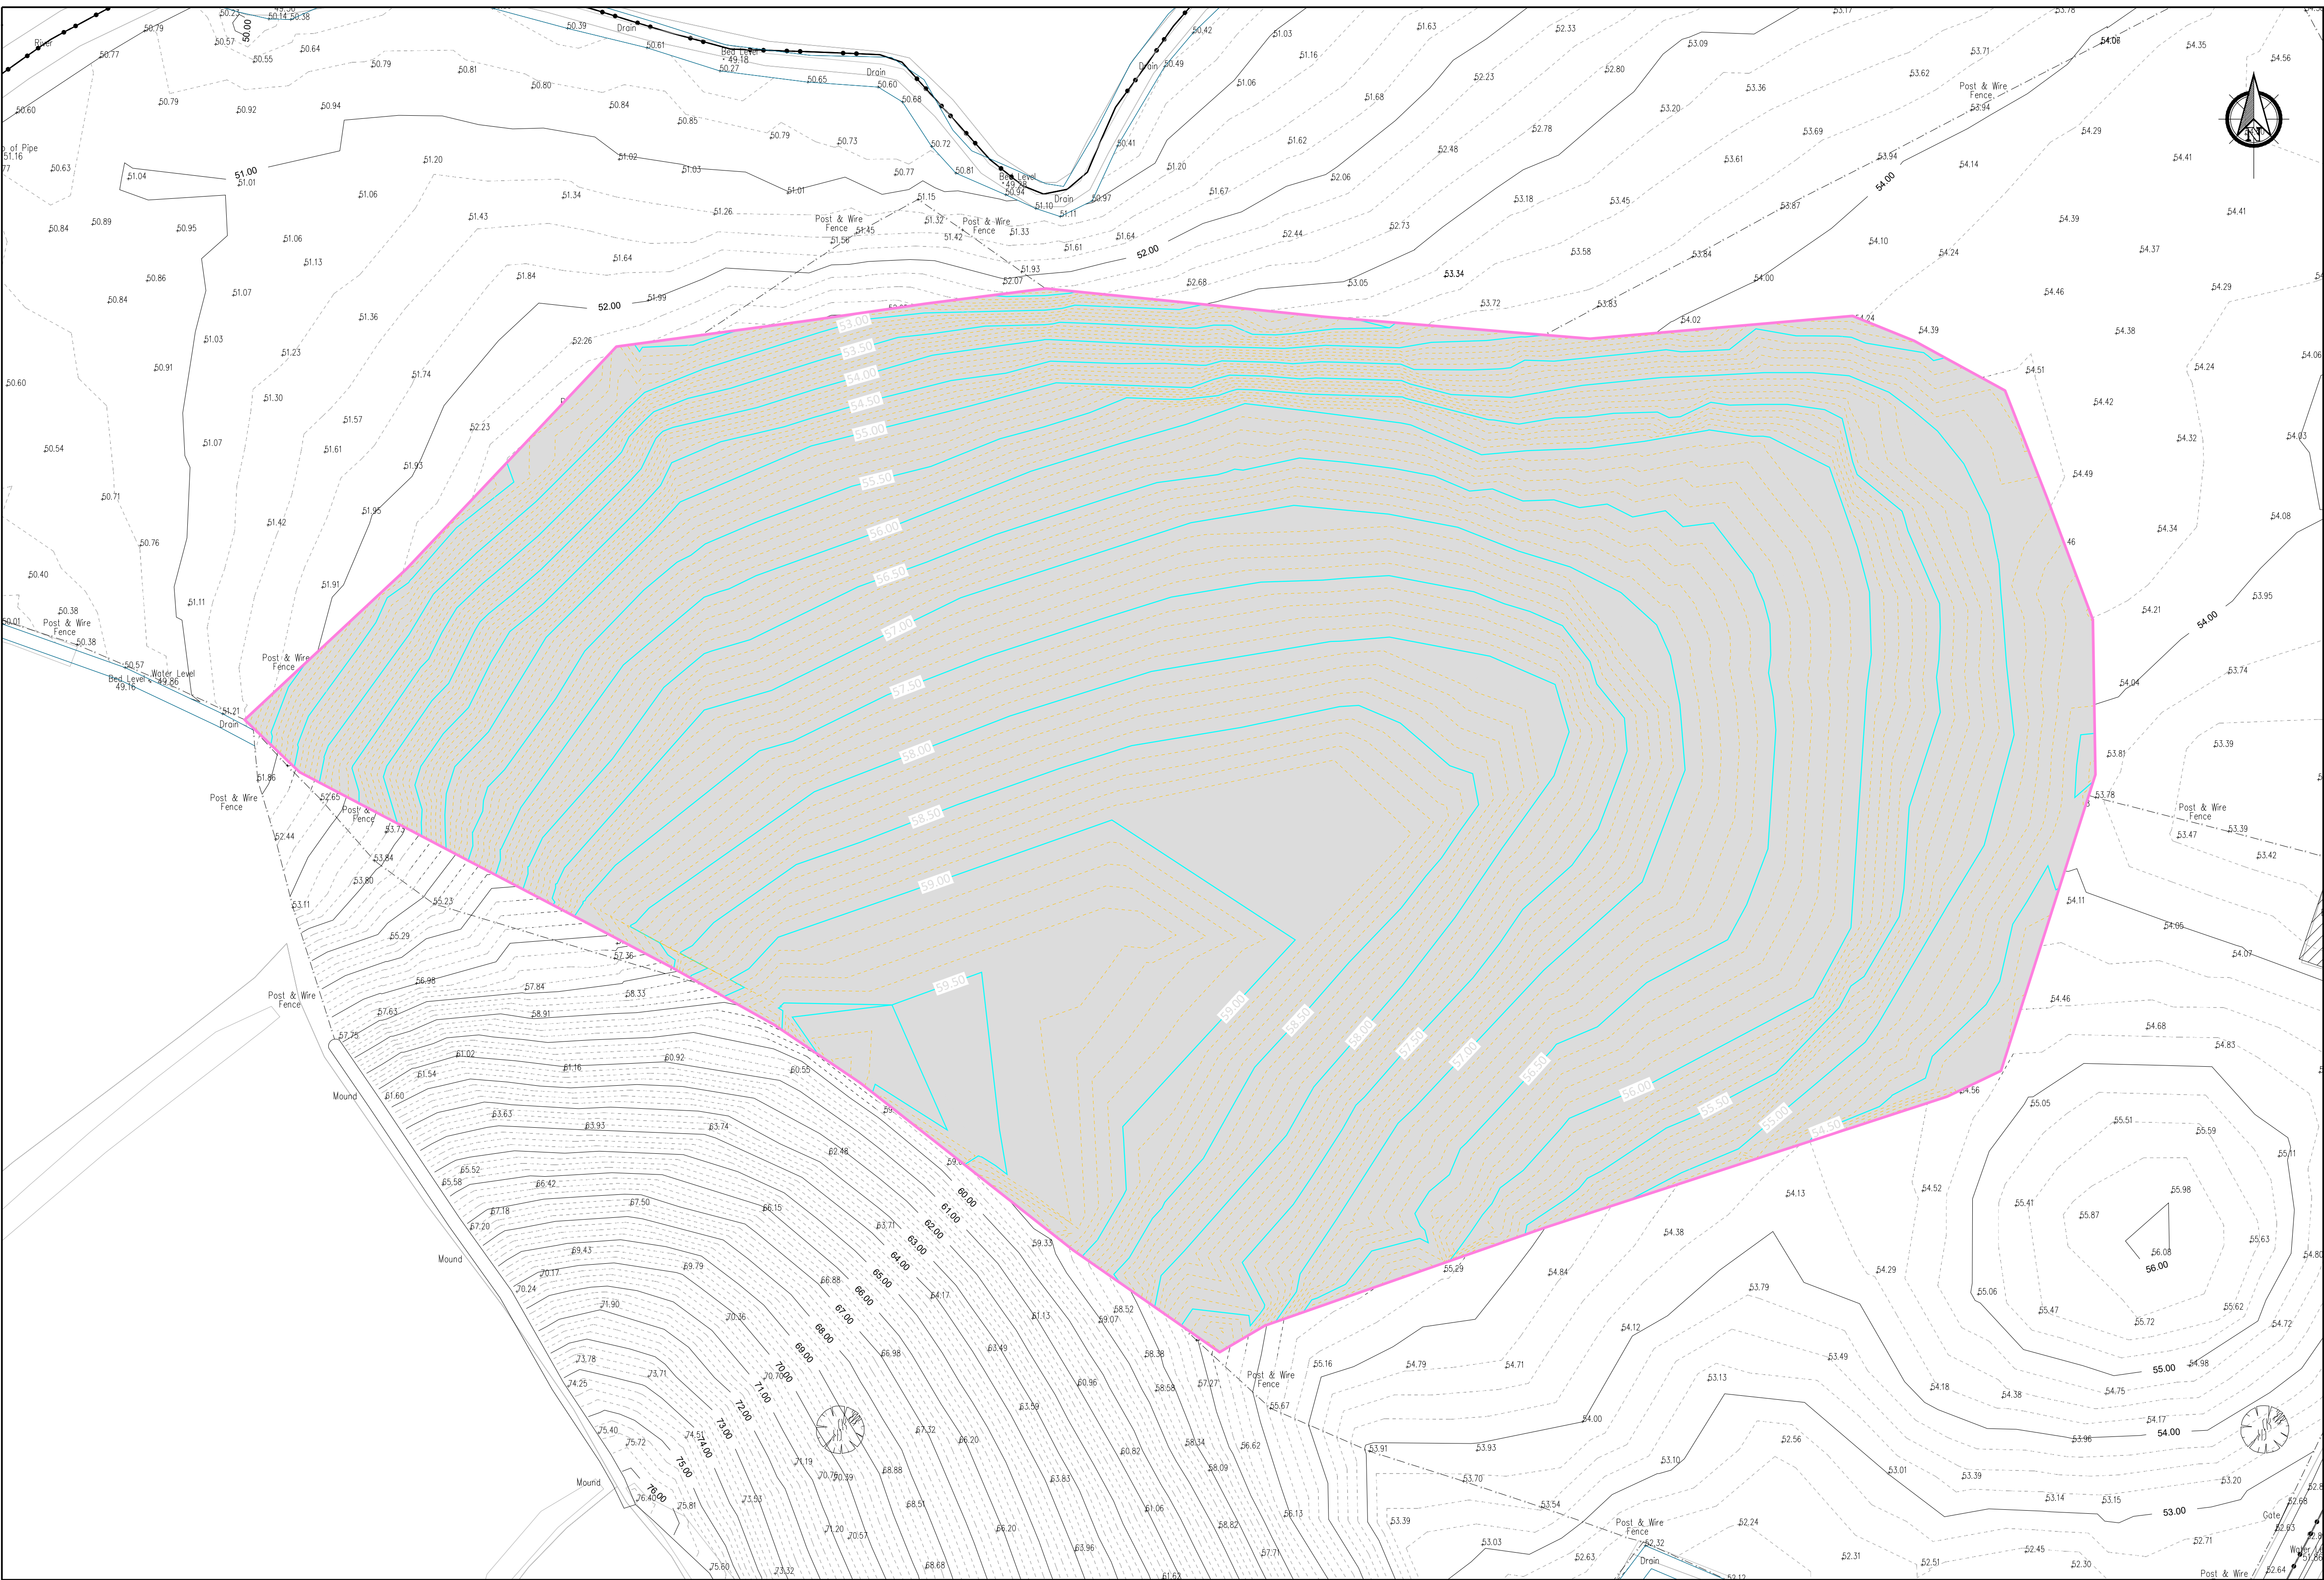


Legend

Proposed Landfill Capping Boundary (2.99Ha)

Existing Ground Contour

Proposed Capping Level Major Contour

Proposed Capping Level Minor Contour

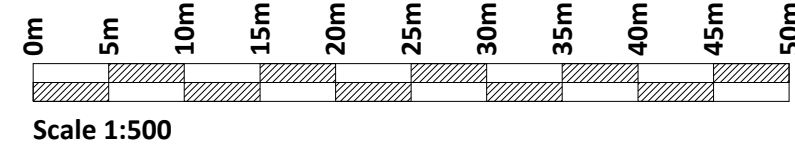

If Applicable : Ordnance Survey Ireland Licence No. CYAL50221678 © Ordnance Survey Ireland and Government of Ireland

PLAN
Scale 1:500

FEHILY
TIMONEY

Cork | Dublin | Carlow

www.fehilytimoney.ie

No part of this document may be reproduced or transmitted in any form or stored in any retrieval system of any nature without the written permission of Fehily Timoney & Company as copyright holder except as agreed for use on the project for which the document was originally issued. Do not scale. Use figured dimensions only. If in doubt - Ask!

Rev.	Description	App By	Date
P01	ISSUE FOR PLANNING APPLICATION	JON	21.08.26

PROJECT	CLIENT		
KILLYCRONAGHAN HISTORIC LANDFILL	MONAGHAN COUNTY COUNCIL		
SHEET	Date	21.08.26	Project number
	Drawn by	SK	Drawing Number
	Checked by	JON	P26140-FT-EGN-XX-DR-CE-0302
			Rev
PROPOSED FINAL CAP RESTORATION CONTOURS			P01

O:\ACAD\2026\P26-140\P26140-FT-EGN-XX-DR-CE-0302



If Applicable : Ordnance Survey Ireland Licence No. CYAL50221678 © Ordnance Survey Ireland and Government of Ireland




No part of this document may be reproduced or transmitted in any form or stored in any retrieval system of any nature without the written permission of Fehily Timoney & Company as copyright holder except as agreed for use on the project for which the document was originally issued. Do not scale. Use figured dimensions only. If in doubt - Ask!

Rev.	Description	App By	Date
P01	ISSUE FOR PLANNING APPLICATION	JON	21.08.26

PROJECT	CLIENT		
KILLYCRONAGHAN HISTORIC LANDFILL	MONAGHAN COUNTY COUNCIL		
SHEET	Date	Project number	Scale (@ A1-)
PROPOSED CUT / FILL PLAN	21.08.26	P26-140	1:500
	Drawn by	Drawing Number	Rev
	SK	P26140-FT-EGN-XX-DR-CE-0303	P01
	Checked by	JON	

O:\ACAD\2026\p26-140\p26140-FT-EGN-XX-DR-CE-0303

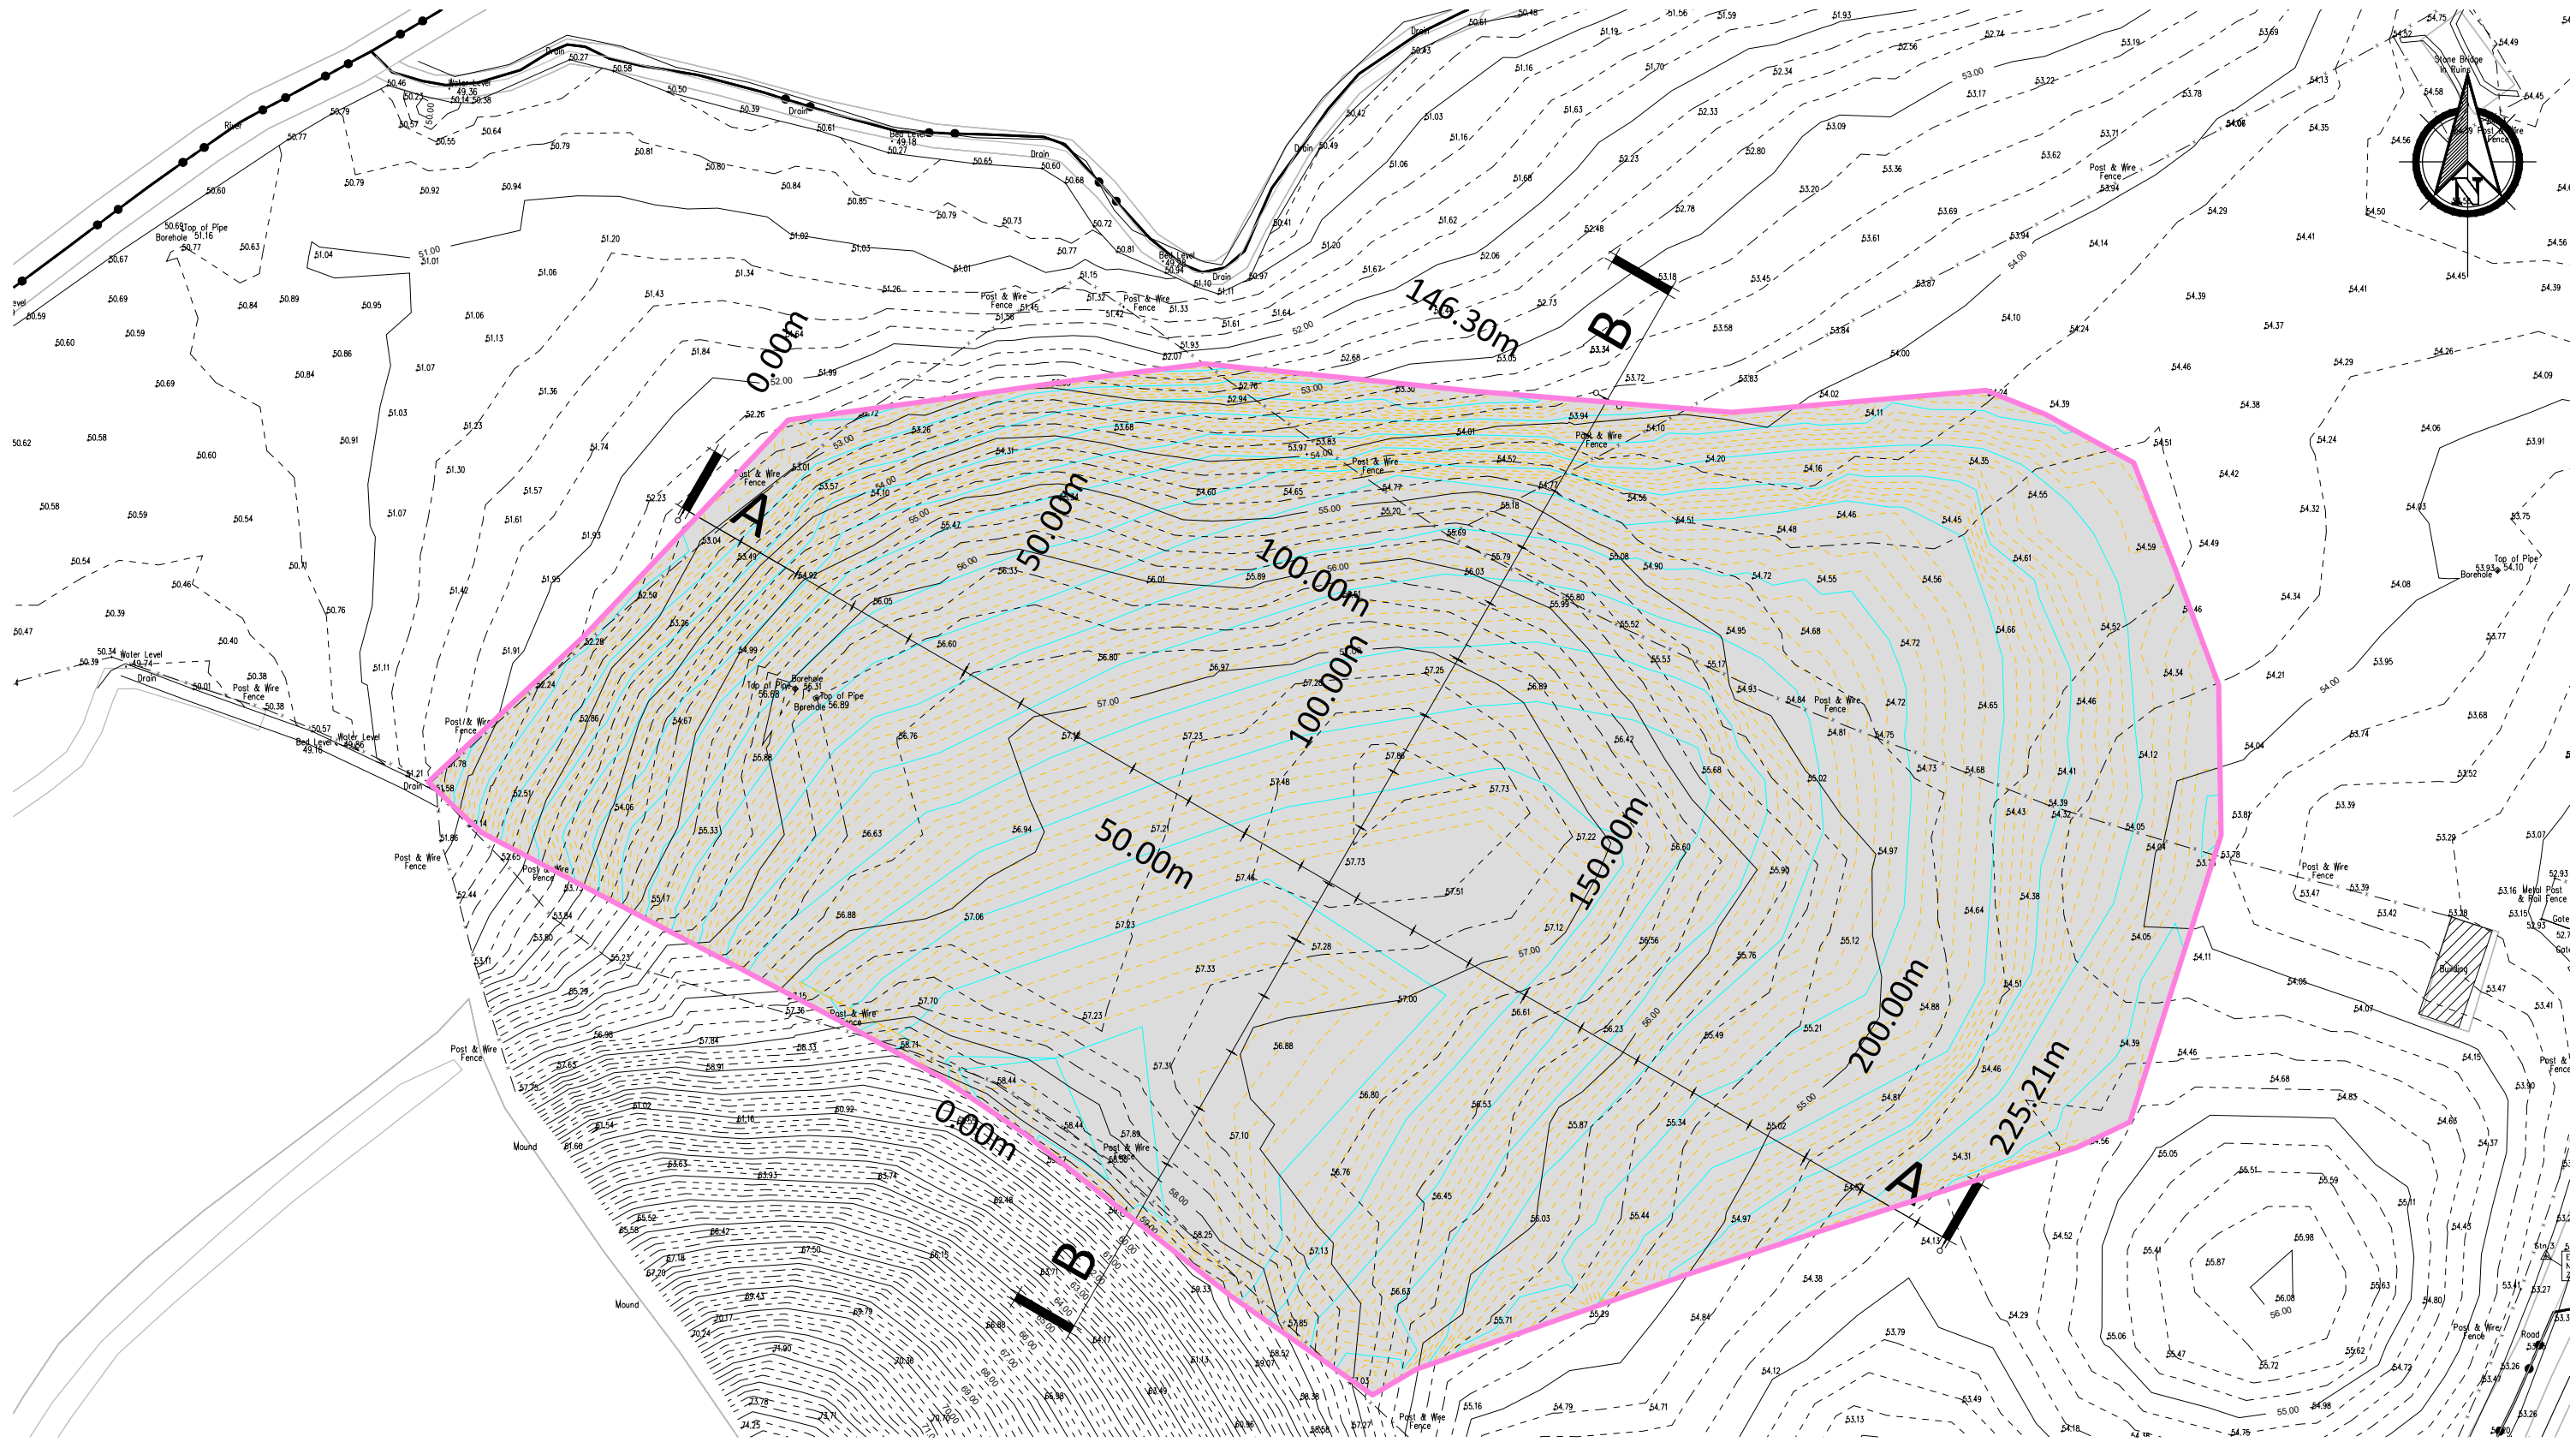

PLAN


Scale 1:1000

- Legend
- Proposed Landfill Capping Boundary (2.99Ha)
 - Existing Ground Contour
 - Proposed Capping Level Major Contour
 - Proposed Capping Level Minor Contour




SECTION A-A

Scale 1:375

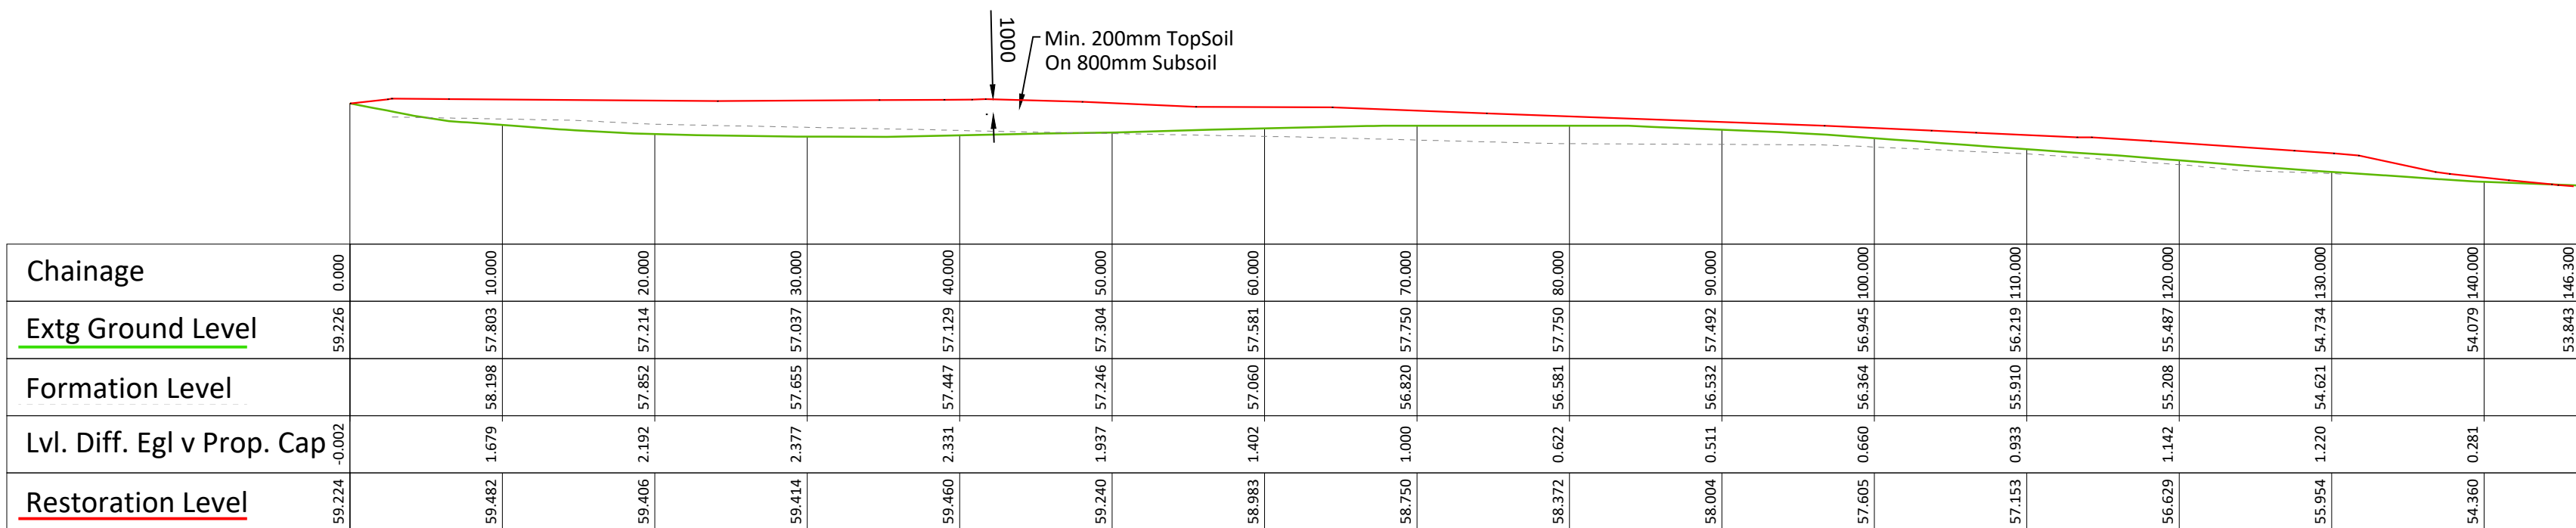

SECTION B-B


Scale 1:375

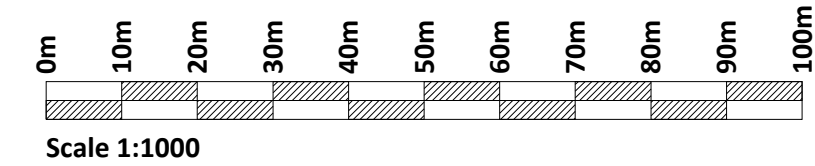

If Applicable : Ordnance Survey Ireland Licence No. CYAL50221678 © Ordnance Survey Ireland and Government of Ireland

Rev.	Description	App By	Date
P01	ISSUE FOR PLANNING APPLICATION	JON	21.08.26

PROJECT	CLIENT		
KILLYCRONAGHAN HISTORIC LANDFILL	MONAGHAN COUNTY COUNCIL		
SHEET	Date	21.08.26	Project number
	Drawn by	SK	P26-140
	Checked by	JON	Drawing Number
			P26140-FT-EGN-XX-DR-CE-0304
PROPOSED CUT / FILL SECTIONS		Rev	P01

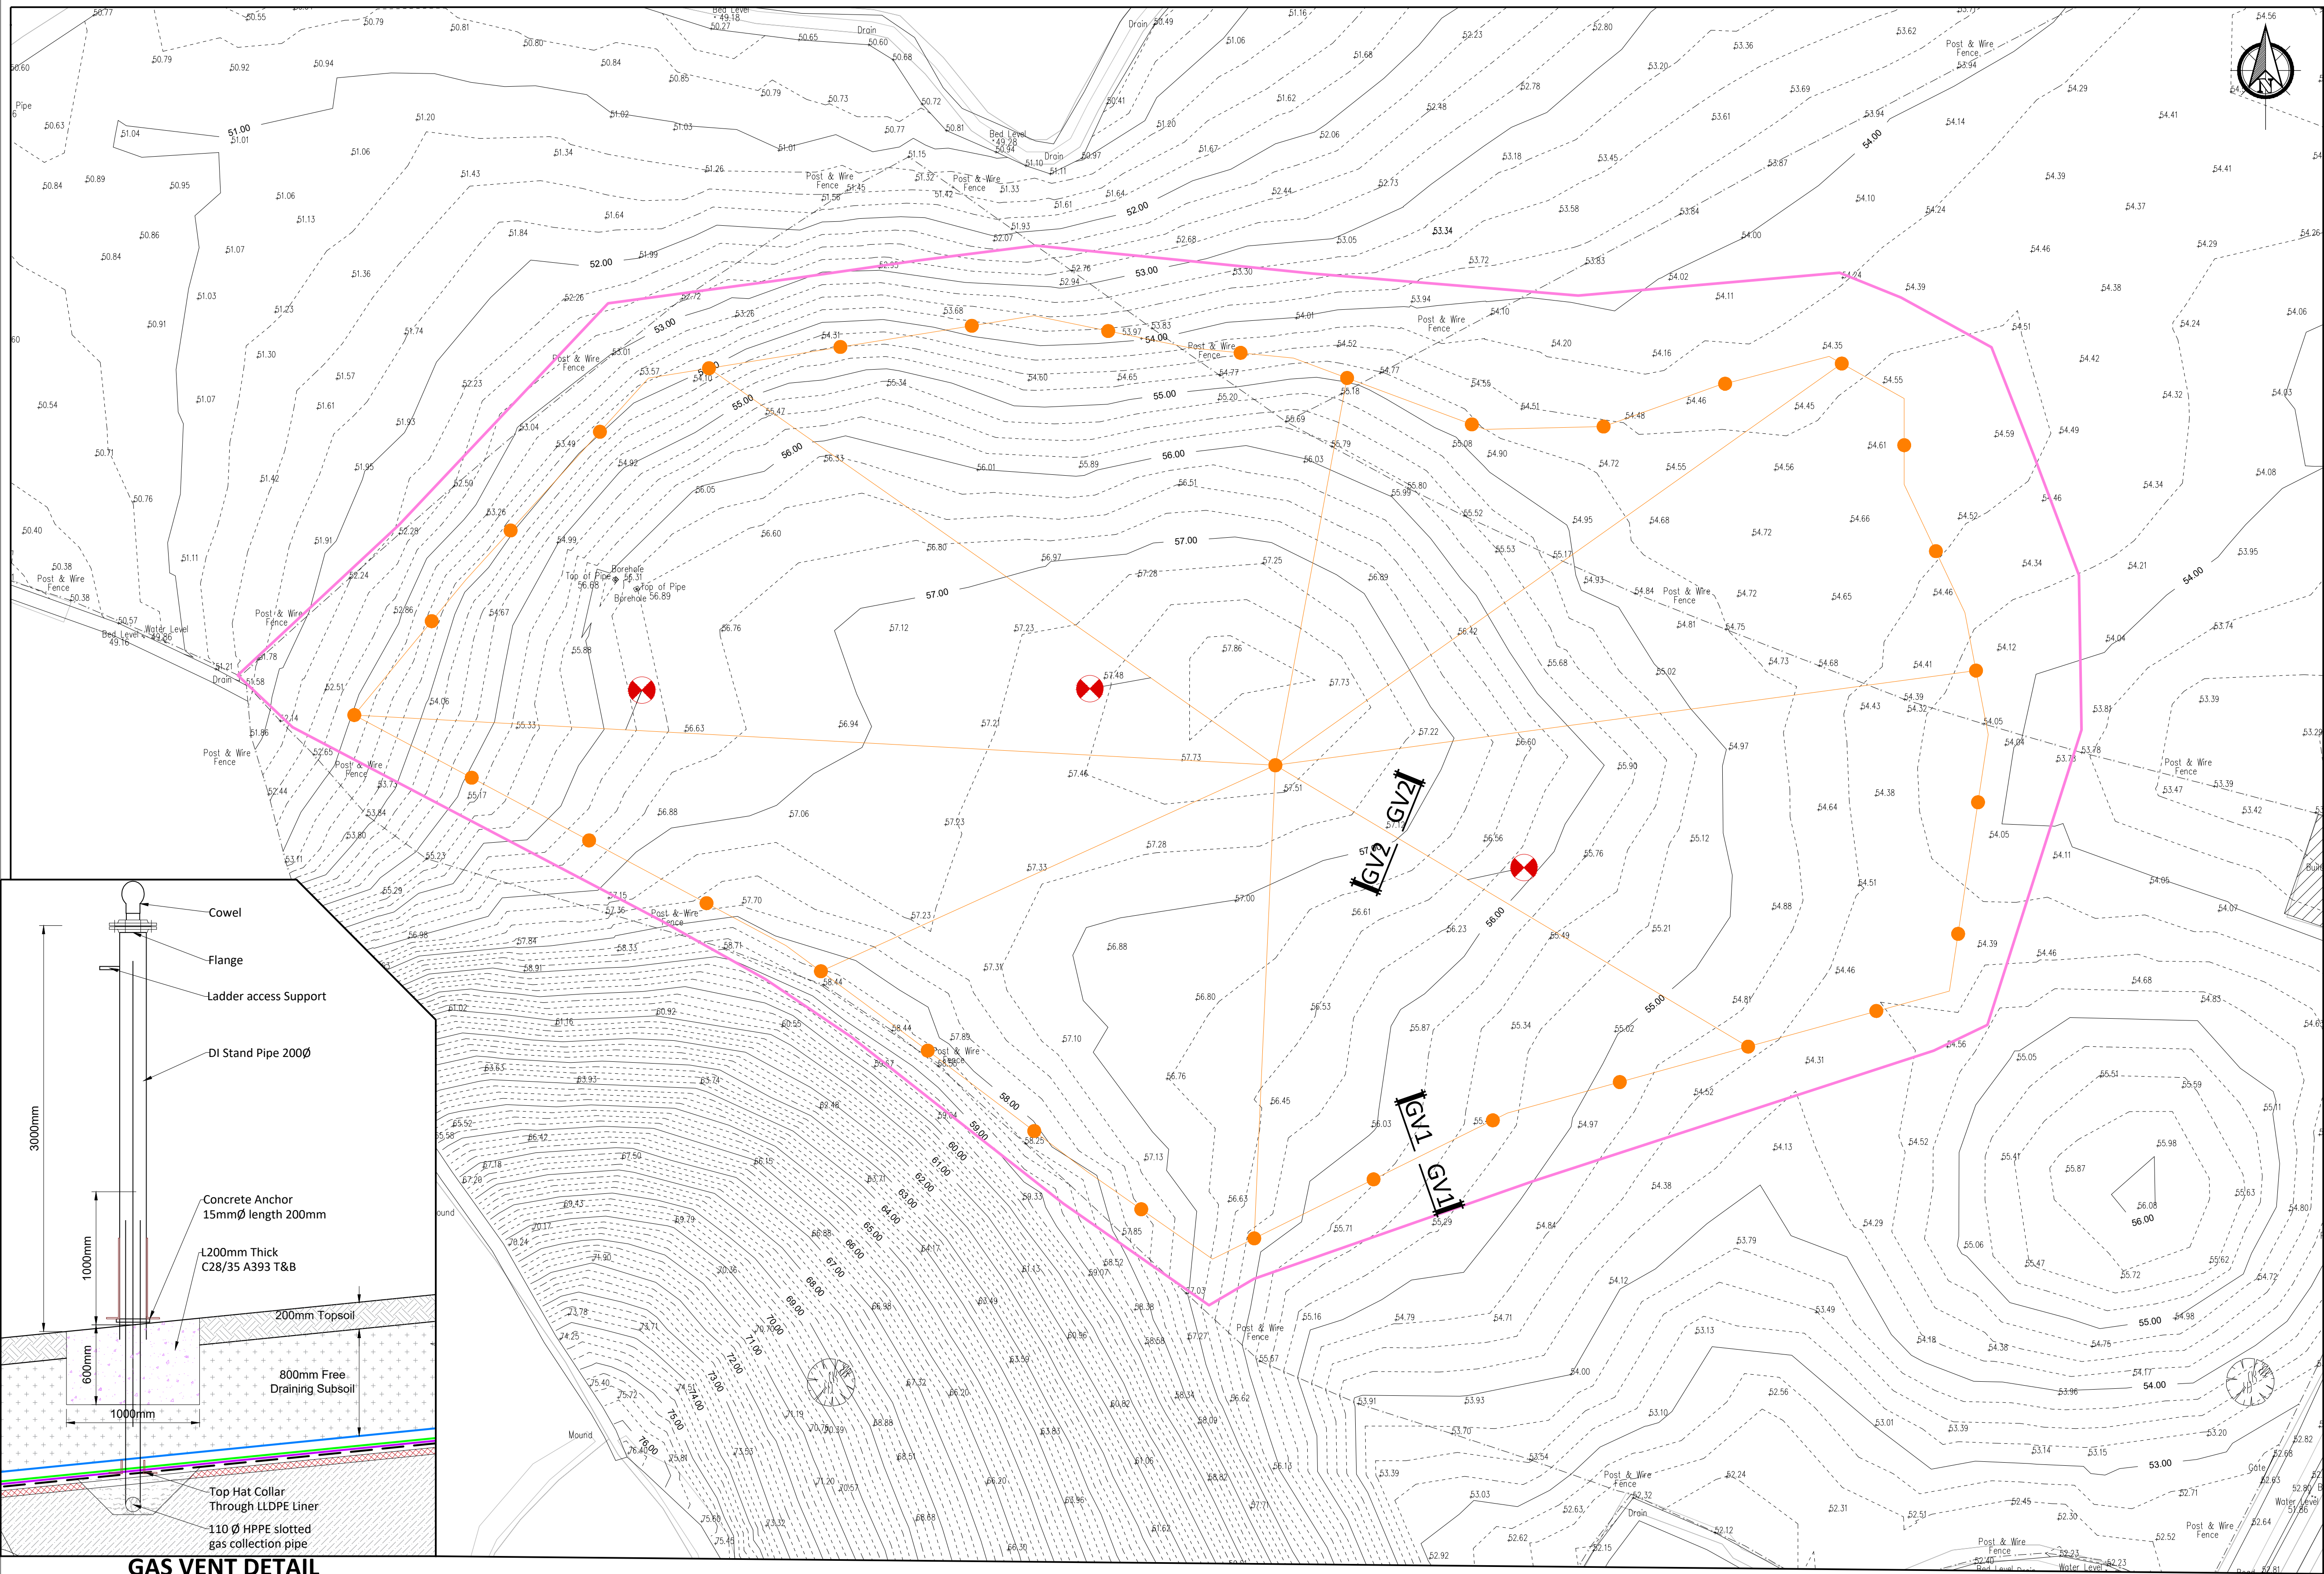

- Legend**
- Proposed Landfill Capping Boundary (2.99Ha)
 - Underliner Gas Collection Pipework
 - Passive Vents (Subject to Detailed Design) See Detail - Gas Vent Detail
 - Leachate Monitoring Well


GAS VENT DETAIL

Scale 1:25

If Applicable : Ordnance Survey Ireland Licence No. CYAL50221678 © Ordnance Survey Ireland and Government of Ireland

PROPOSED UNDER LINER GAS COLLECTION

Scale 1:500

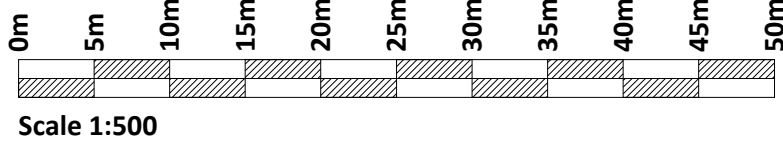


Cork | Dublin | Carlow
www.fehilytimoney.ie

No part of this document may be reproduced or transmitted in any form or stored in any retrieval system of any nature without the written permission of Fehily Timoney & Company as copyright holder except as agreed for use on the project for which the document was originally issued. Do not scale. Use figured dimensions only. If in doubt - Ask!

Rev.	Description	App By	Date
P01	ISSUE FOR PLANNING APPLICATION	JON	21.08.26


PROJECT	CLIENT		
KILLYCRONAGHAN HISTORIC LANDFILL	MONAGHAN COUNTY COUNCIL		
SHEET	Date	21.08.26	Project number
	Drawn by	SK	Drawing Number
	Checked by	JON	P26140-FT-EGN-XX-DR-CE-0305
PROPOSED UNDER LINER GAS COLLECTION		Scale (@ A1-)	Rev
		1:500	P01

O:\ACAD\2026\P26-140\P26140-FT-EGN-XX-DR-CE-0305

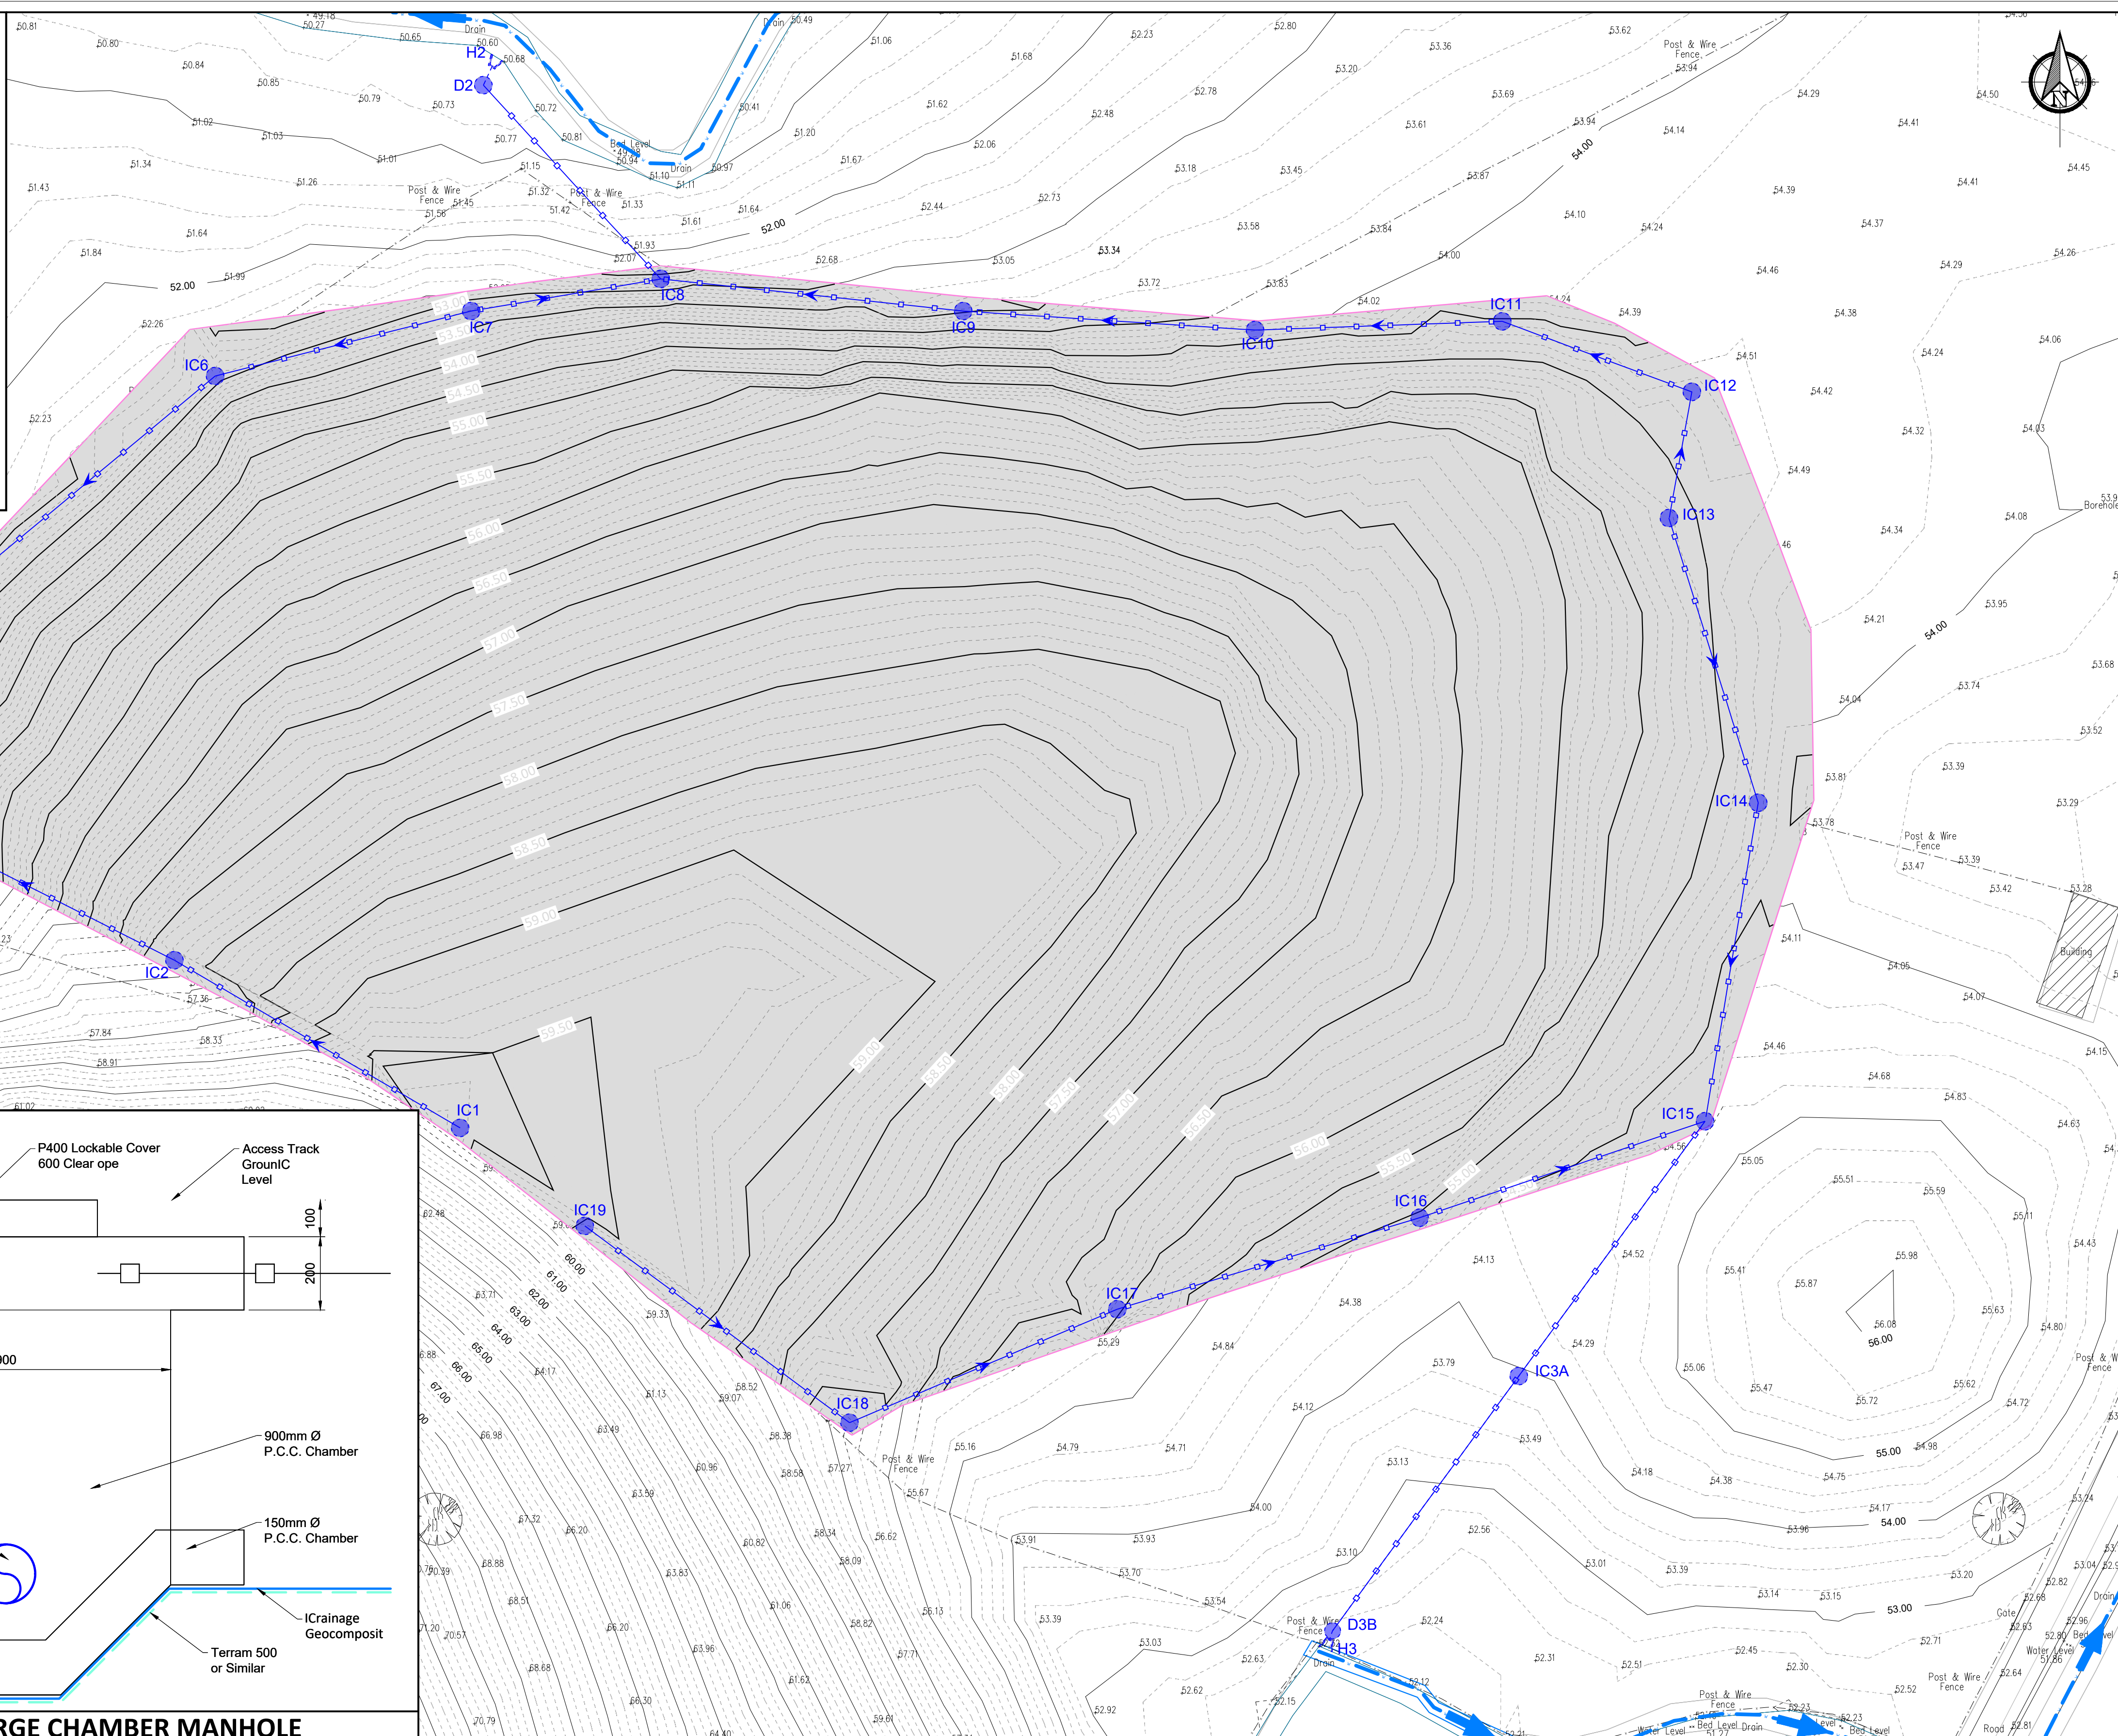

Legend


- Proposed Landfill Capping Boundary (2.99Ha)
- Existing Watercourse
- Sub Surface Contour Drain
- Chamber
 - ICxx = Inspection Chamber
 - Dxx = Discharge Chamber
- Headwall (Hxx)

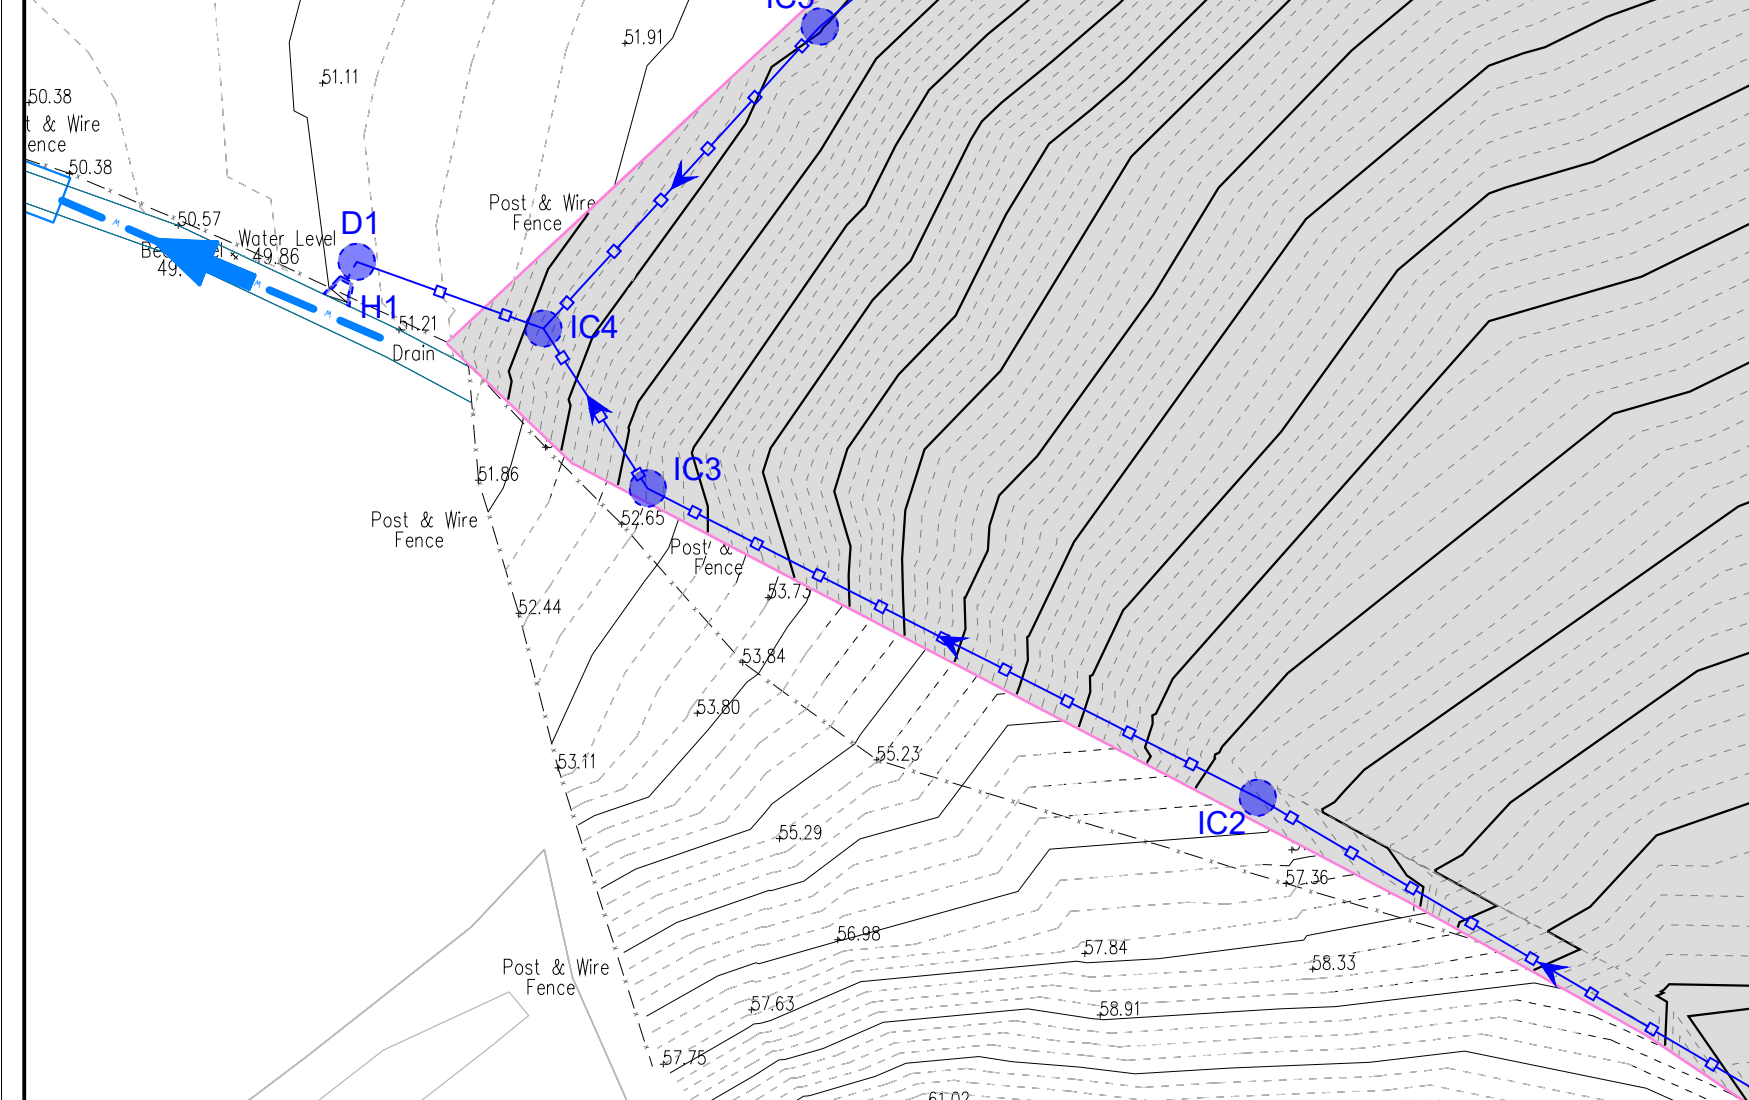


If Applicable : Ordnance Survey Ireland Licence No. CYAL50221678 © Ordnance Survey Ireland and Government of Ireland

PLAN

Scale 1:500

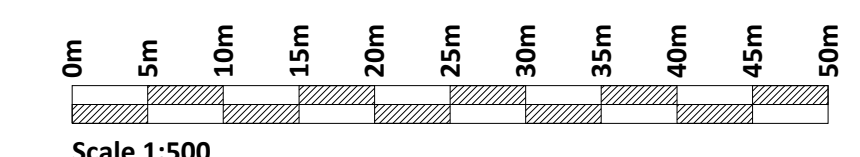

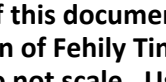 **FEHILY
TIMONEY** Cork | Dublin | Carlow
www.fehilytimoney.ie


No part of this document may be reproduced or transmitted in any form or stored in any retrieval system of any nature without the written permission of Fehily Timoney & Company as copyright holder except as agreed for use on the project for which the document was originally issued. Do not scale. Use figured dimensions only. If in doubt - Ask!

Rev.	Description	App By	Date
P01	ISSUE FOR PLANNING APPLICATION	JON	21.08.26

PROJECT		CLIENT	
KILLYCRONAGHAN HISTORIC LANDFILL		MONAGHAN COUNTY COUNCIL	
SHEET	PROPOSED SURFACE AND SUB-SURFACE DRAINAGE	Date	21.08.26
		Project number	P26-140
		Scale (@ A1-)	1:500
		Drawn by	SK
		Checked by	JON
		Drawing Number	P26140-FT-EGN-XX-DR-CE-0401
		Rev	P01

O:\ACAD\2026\P26-140\P26140-FT-EGN-XX-DR-CE-0401

Monday 31 August 2026

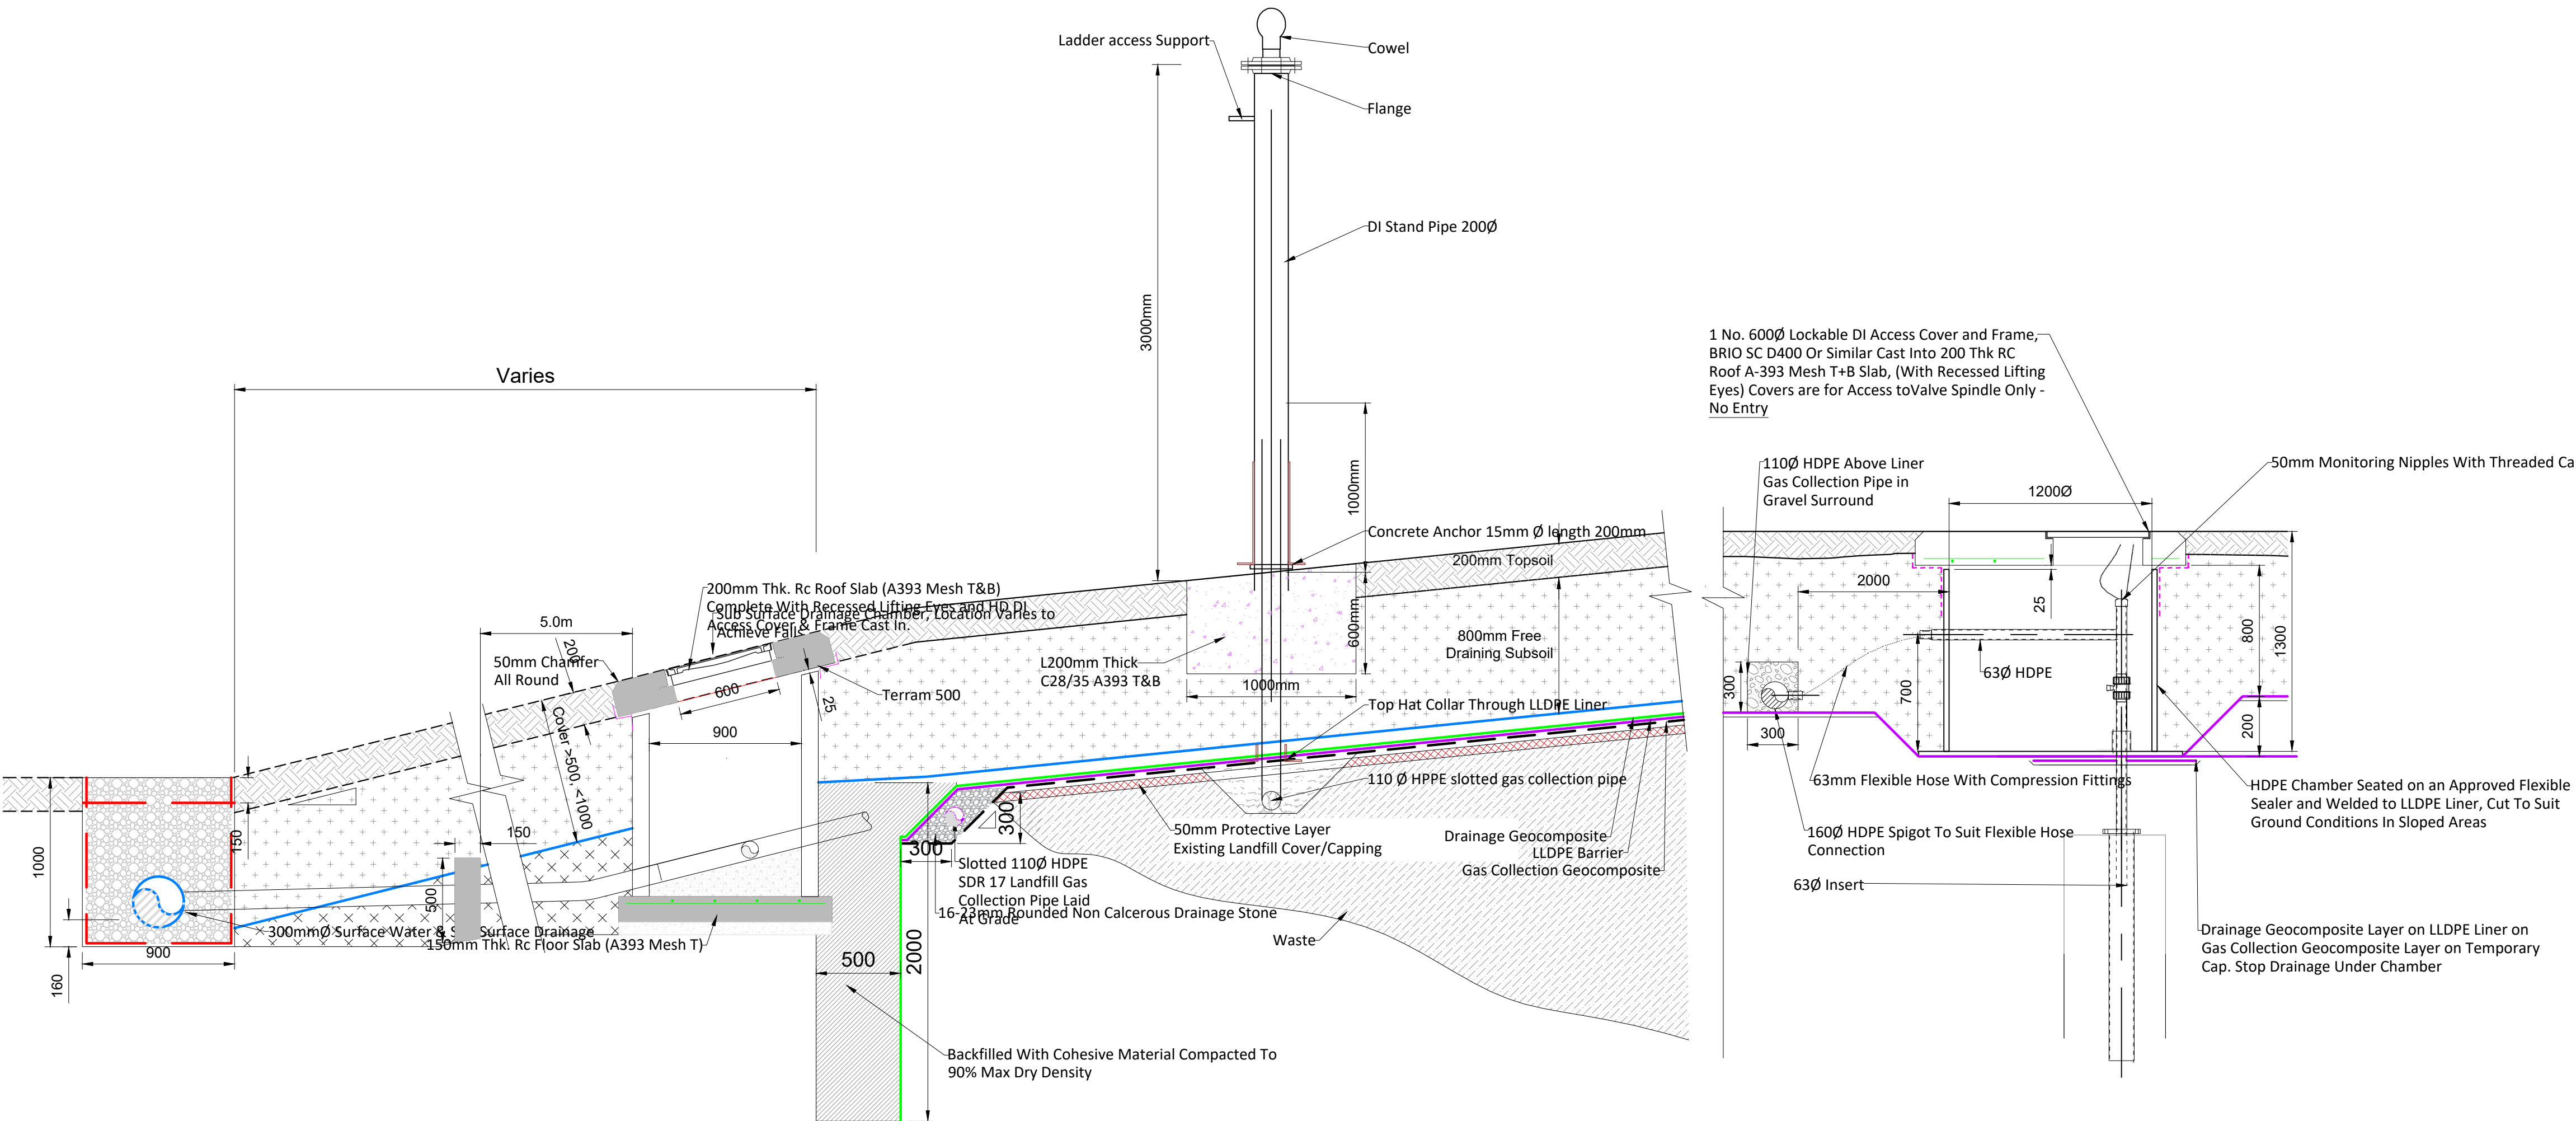

ANCHOR TRENCH, FRENCH DRAIN, GAS VENT & SUB SURFACE DRAINAGE DETAILS
Scale 1:25

If Applicable : Ordnance Survey Ireland Licence No. CYAL50221678 © Ordnance Survey Ireland and Government of Ireland

Rev.	Description	App By	Date
P01	ISSUE FOR PLANNING APPLICATION	JON	21.08.26

PROJECT	CLIENT		
KILLYCRONAGHAN HISTORIC LANDFILL	MONAGHAN COUNTY COUNCIL		
SHEET	Date	Project number	Scale (@ A1-)
DRAINAGE DETAILS	21.08.26	P26-140	1:25
	Drawn by	Drawing Number	Rev
	SK	P26140-FT-EGN-XX-DR-CE-0402	P01
	Checked by	JON	